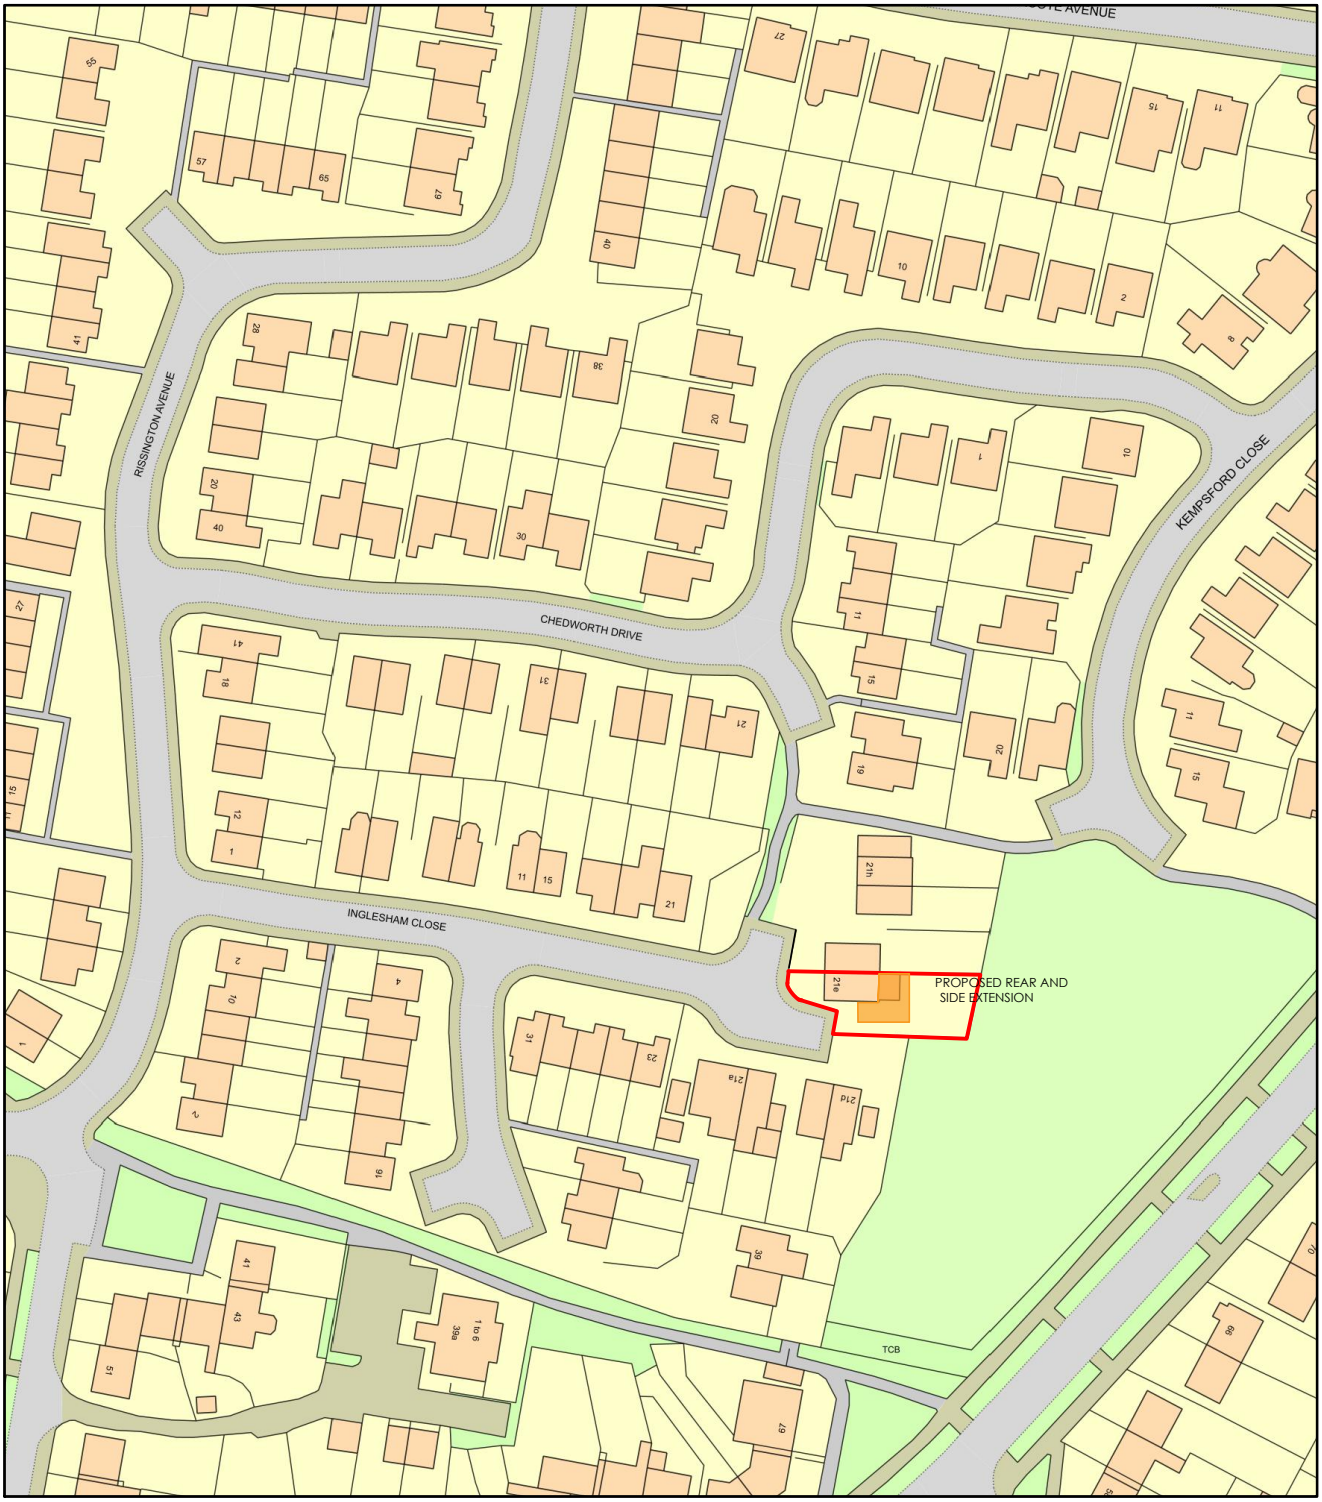


LOCATION PLAN

SCALE 1:1250@A4

Scale 1:1250@A4

N

Client	Syam G Thoppil
Project	282D. 21E Inglesham Cl, Wythenshawe, Manchester M23 1LQ
Job Title	PROPOSED REAR AND SIDE EXTENSION
Drawing Title	LOCATION PLAN
Date	23 JULY 2026
Drawing No.	DEW/2026/10/KO/01
Revision:	
Date:	
Suitability	PLANNING
Ref Archt. Dwg.	

DEWON C LTD.

1:1250@A4 Scale 1:1250

0 25m 50m 75m