Notes

Jennings Design Associates take no responsibility for any dimensions obtained by scaling from this drawing. If no dimensions are shown the recipient must ascertain the dimension specifically from the Architect or by site measurement. Supplying this drawing in digital form is solely for convenience and no reliance may be placed on digital data. All data must be checked against hard copy. Dimensions must be checked on site. Any discrepancies must be reported to the Architect immediately. This drawing is copyright of Jennings Design Associates




Elevation 3 (West Facing Elevation)




Elevation 5 (South Facing Elevation)




Elevation 6 (South Facing Elevation)

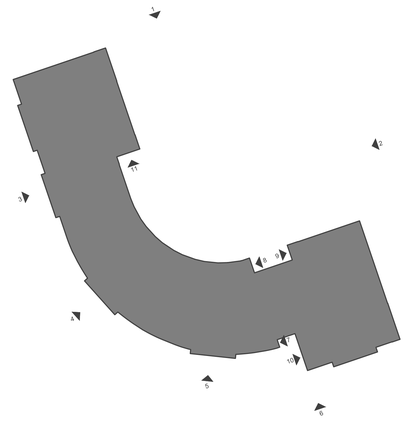


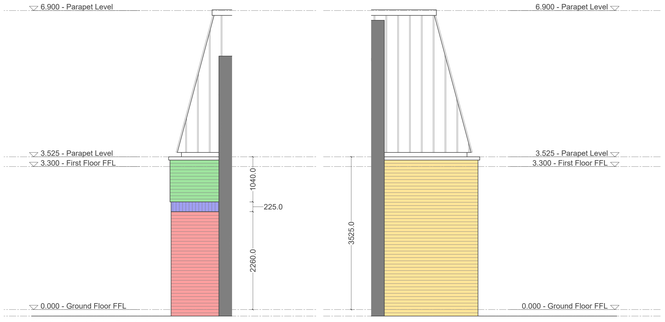


Elevation 7 (East Facing Elevation)

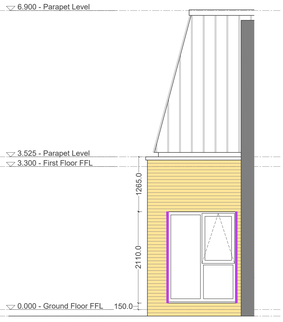

Elevation 9 (West Facing Elevation)

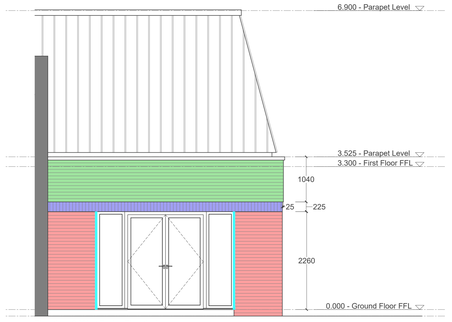

Elevation 10 (West Facing Elevation)

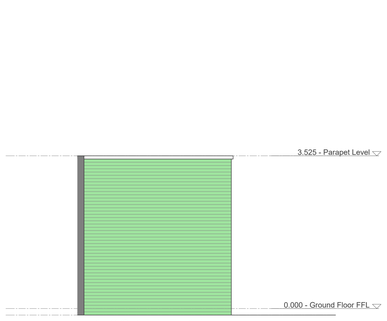

Elevation 11 (South Facing Elevation)

Z1.BT.01 - Facing Brickwork
- Marshalls Wilton White
- Stretcher Bond
- Light Grey Mortar Bucket Handle Joints
- 150mm Cavity

Z1.BT.02 - Facing Brickwork
- Marshalls Glencoe Vintage
- Stretcher Bond
- Light Grey Mortar Bucket Handle Joints
- 125mm Cavity

Z1.BT.03 - Recessed Facing Brickwork
- Marshalls Glencoe Vintage
- Stretcher Bond
- Light Grey Mortar Bucket Handle Joints
- Recessed 15mm from Z1.BT.01
- 125mm Cavity

Z1.BT.04 - Recessed Facing Brickwork
- Marshalls Wilton White
- Soldier Bond
- Light Grey Mortar Bucket Handle Joints
- Recessed 15mm from Z1.BT.01
- 125mm Cavity

Z1.BT.05 - Facing Brickwork
- Marshalls Wilton White
- Stretcher Bond
- Light Grey Mortar Bucket Handle Joints
- 125mm Cavity

215mm brick reveal. Brickwork supported at the base of the the reveal using a proprietary brick reveal support plate to the Structural Engineer's details and recommendations.

200mm brick reveal. Solid brick is to be carefully diamond cut to suit coursing size and arrangement. Cut side of the brickwork is to be faced towards the adjoining brick/cavity. Brickwork supported at the base of the the reveal using a proprietary brick reveal support plate to the Structural Engineer's details and recommendations.

Angled Brickwork - Refer to Ground Floor Setting Out (1226-JDA-Z1-00-DR-A-0203) and Typical Angled Masonry External Leaf Detail (1226-JDA-Z1-XX-DR-A-0405)

Movement joint in accordance with the Structural Engineer's details and recommendation.

C05	Added door to elevation 10. Confirmed curtain wall reveal depth. Amended reveal depth.	07/08/26	NS	-
C04	Added Z1.BT.05 and cavity depths	16/07/26	NS	-
C03	Added movement joints and setting out	16/06/26	NS	-
C02	Amended legend	14/05/26	NS	-
C01	Construction Issue	20/04/26	NS	-
P01	Initial Issue	-	-	-
Rev	Description	Date	By	Chk

jda architects
info@jda-architects.com
www.jda-architects.com
manchester 0161 336 5011
liverpool 0151 665 0112

Project Details:	1226 - Jurby Ave, Blackley
Client:	Irwell Valley Homes
RIBA Workstage:	Stage 5 Construction
Status/Suitability Code:	A5
Scale:	1:50
@ Original Size	A0
Date:	01/04/2026
Drawn By:	NS
Checked By:	TK

Project Code	Originator	Vol/Sys	Level	Type	Role	Number
1226-JDA-Z1-ZZ-DR-A-0203						

Description	Rev
Proposed Brick Detail Elevations 2	C05

0m Scale 1:20

Z:\1226 - Jurby Street, Blackley\Drawings\Working - Unrestricted\Z - Elevations\1226-JDA-Z1-ZZ-DR-A-0203 - Proposed Brick Detail Elevations 2.dwg