

Scale 1:50


0 1 2 3 4 5

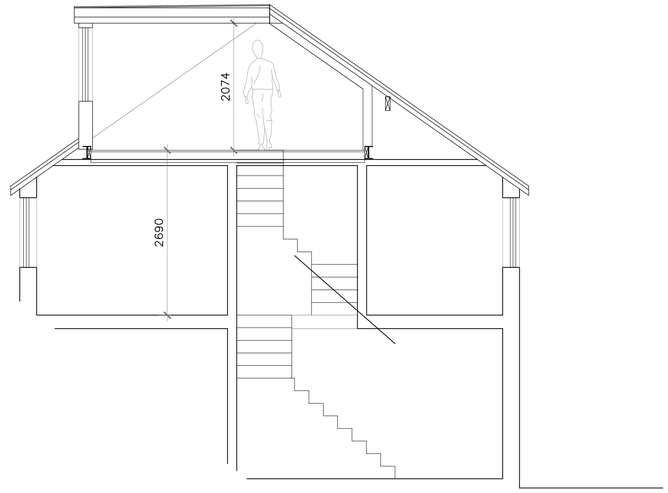


Proposed Working Section

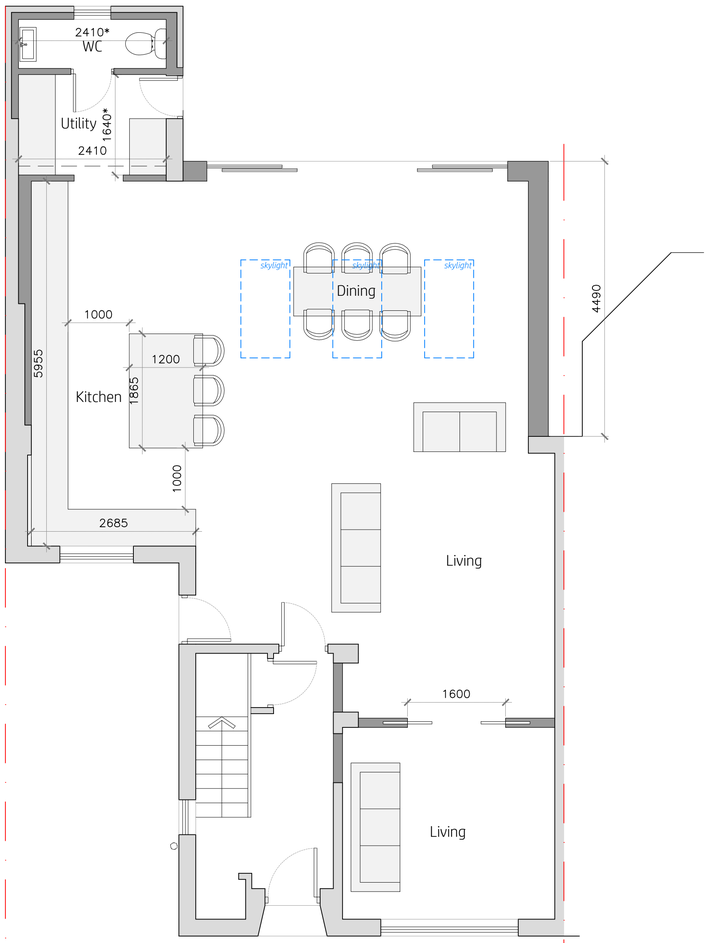

Proposed Ground Floor

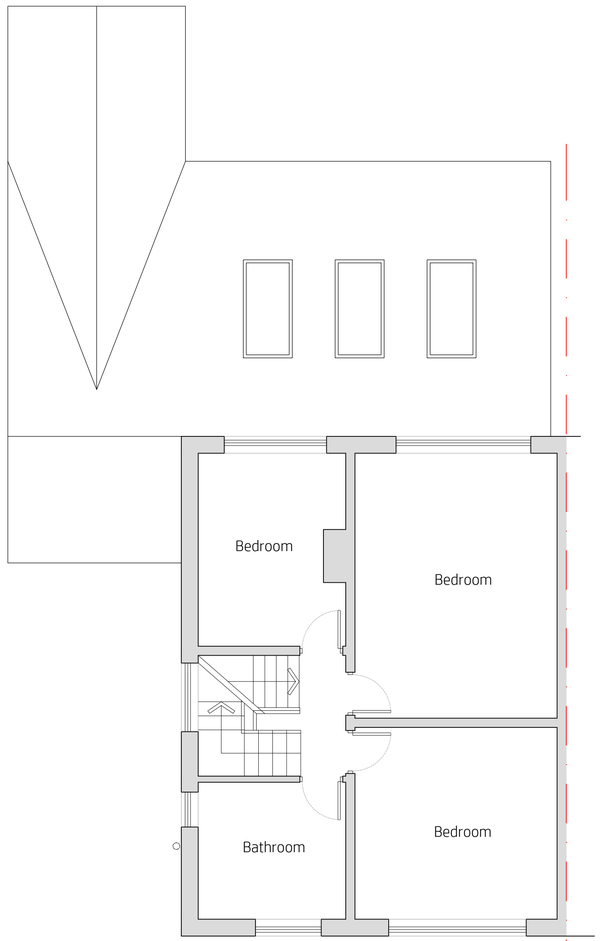

Proposed First Floor

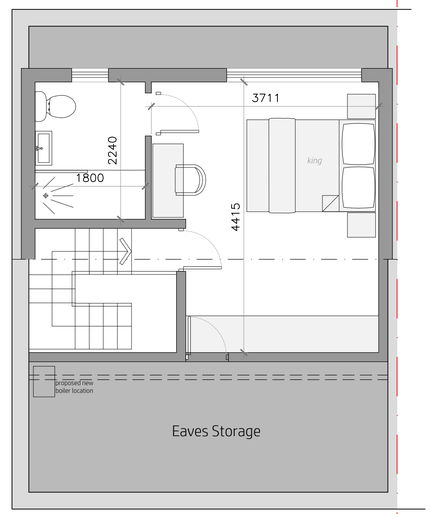

Proposed Loft

project

19 Biddall Drive
Wythenshawe
M23 1PE

scale
1:50@A1
1:100@A3

drawn by
klh

drawing number
KH1300-101

revision	description	date
-	-	30.06.2026
A	reduced 500mm to suit 12.5degree pitch	03.08.2026
B	reinstated 500mm and raised ridge to suit	03.08.2026

Proposed Plans

kieranhibbs*architecture*
64 Storey Avenue
Macclesfield
SK10 3PG

kieranhibbs@gmail.com
Mobile: 07584049322

kieranhibbs*architecture*