


01 SECTION A-A
Scale 1:200

APARTMENT BLOCK

EXTRA CARE

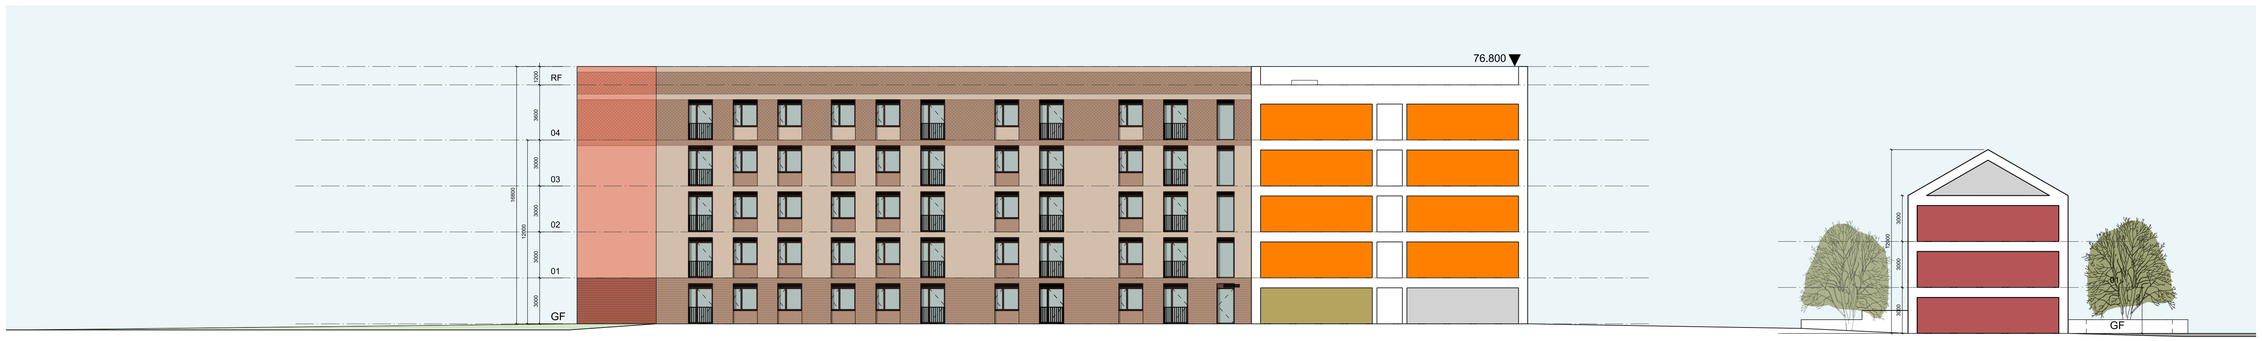

02 SECTION B-B
Scale 1:200

EXTRA CARE

TERRACE HOUSES

Amendment		Date
P01	Planning issue	24.11.2025
P01	Planning update	21.07.2026

HOUSING TYPOLOGIES KEY

- Dementia: 1-Bed 2-Persons
- Dementia: 2-Bed 3-Persons
- Extra Care: 1-Bed 2-Persons
- Extra Care: 2-Bed 3-Persons
- Apartment: 1-Bed 2-Persons
- Apartment: 2-Bed 3-Persons
- House: 2-Bed 3-Persons (2st.)
- House: 4-Bed 6-Persons (3st.)
- Amenity & Staff spaces
- Plant, Support & Circulation

Note:

This drawing is to be read in conjunction with all other project information by the architect and consultants. Any drawn reference to existing information contained in this drawing has been created directly from third party survey information. This information is contained and issued in good faith with Feilden Clegg Bradley Studios LLP not held responsible for any inaccuracies identified. The architect is to be notified immediately if any inaccuracies are found.

0 1 2 5 10 20



FeildenCleggBradleyStudios LLP

Bath Brewery
Toll Bridge Road
Bath
BA1 7DE

t 01225 852545
e bath@fcbstudios.com

Job/Drawing No 18704-FCB- ZZ-ZZ-D-A-0601

Amendment P02

WYTHENSHAWE TOWN CENTRE
BROTHERTON HOUSE

PROPOSED SITE SECTION

Scale As Noted @A1
Date 21.07.2026
Drawn FCBS-MCR
Check KM/PM

Do not scale Original printed at A1 All dimensions to be checked on site

FCBS Project No. 2141-3