

SITE LOCATION PLAN 1:1250

NOTES ©

This drawing to be read in accordance with the specification/Bills of Quantities and related drawings.
No Dimensions to be scaled from this drawing. All stated dimensions to be verified on site and the designer notified of any discrepancies.

N

FOR PLANNING

Project

4 WOODLANDS DRIVE
BROOKLANDS
SALE
M33 3PQ

Title

SITE LOCATION & BLOCK PLAN


Scale	Date
RTD @ A3	JULY 2026
Drawn	Checked
SB	-
Drawing Number	Revision
7024_PL01	-

SMASHBOX
97 Alderley Road | Wilmslow | Cheshire | SK9 1PT
ARCHITECTURE DESIGN PLANNING
T. 01625 466 557 E. hello@smashboxarchitecture.com
www.smashboxarchitecture.com

NOTES ©

This drawing to be read in accordance with the specification/Bills of Quantities and related drawings.
No Dimensions to be scaled from this drawing. All stated dimensions to be verified on site and the designer notified of any discrepancies.

EXISTING ground floor plan

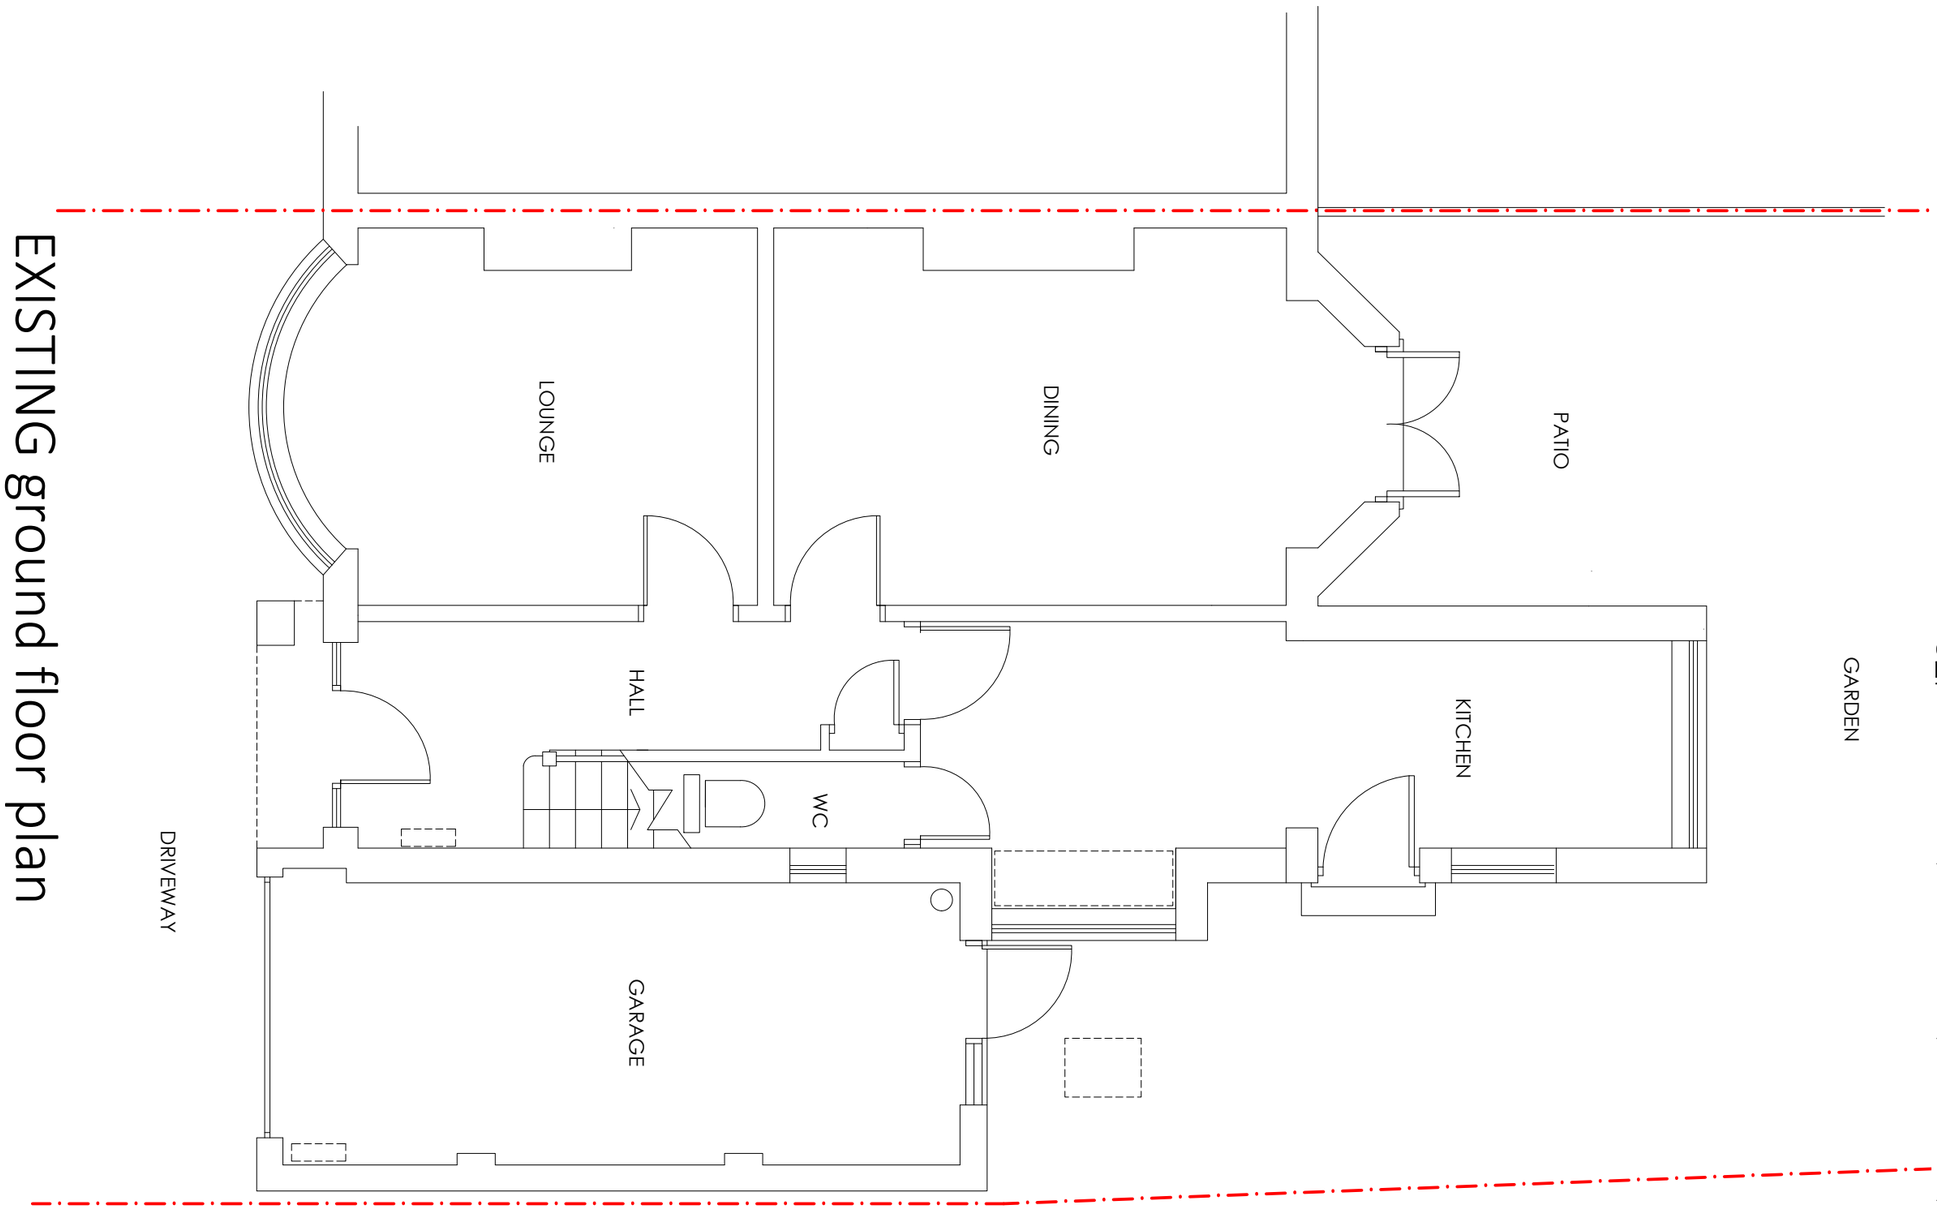

0m 1.0m 2.0m
0.5m 1.5m 2.5m

FOR PLANNING

Project
4 WOODLANDS DRIVE
BROOKLANDS
SALE
M33 3PQ

Title
EXISTING GROUND FLOOR PLAN

Scale
1:50 @ A3

Date
JULY 2026

Drawn
SB

Checked
-

Drawing Number
7024_PL02


Revision
-

SMASHBOX
97 Alderley Road | Wilmslow | Cheshire | SK9 1PT
ARCHITECTURE DESIGN PLANNING
T. 01625 466 557 E. hello@smashboxarchitecture.com
www.smashboxarchitecture.com

NOTES ©

This drawing to be read in accordance with the specification/Bills of Quantities and related drawings.
No Dimensions to be scaled from this drawing. All stated dimensions to be verified on site and the designer notified of any discrepancies.

EXISTING first floor plan

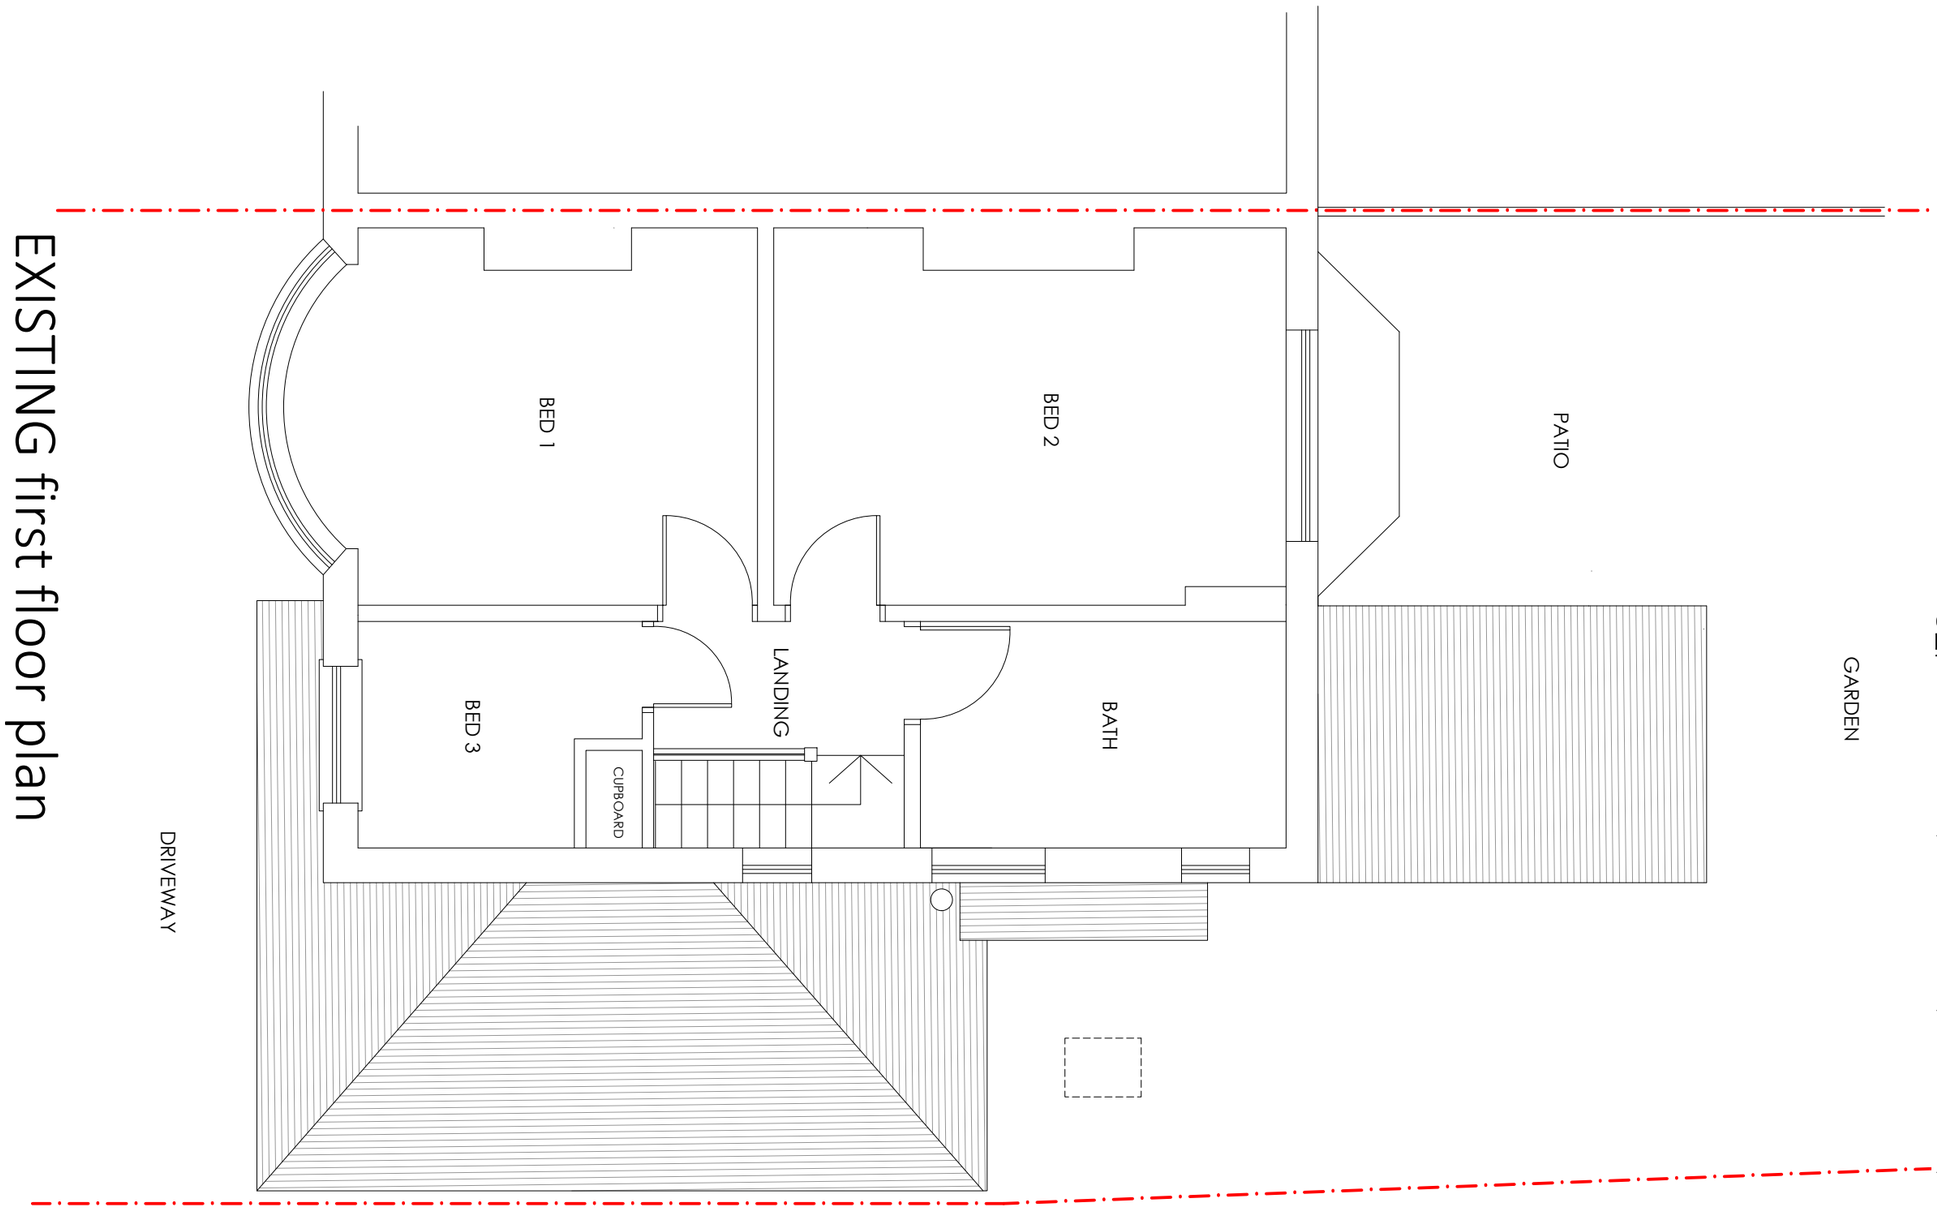

0m 1.0m 2.0m
0.5m 1.5m 2.5m

FOR PLANNING

Project
4 WOODLANDS DRIVE
BROOKLANDS
SALE
M33 3PQ


Title
EXISTING SECOND FLOOR PLAN

Scale	Date
1:50 @ A3	JULY 2026
Drawn	Checked
SB	-
Drawing Number	Revision
7024_PL03	-

SMASHBOX
97 Alderley Road | Wilmslow | Cheshire | SK9 1PT
ARCHITECTURE DESIGN PLANNING
T. 01625 466 557 E. hello@smashboxarchitecture.com
www.smashboxarchitecture.com

NOTES ©

This drawing to be read in accordance with the specification/Bills of Quantities and related drawings.
No Dimensions to be scaled from this drawing. All stated dimensions to be verified on site and the designer notified of any discrepancies.

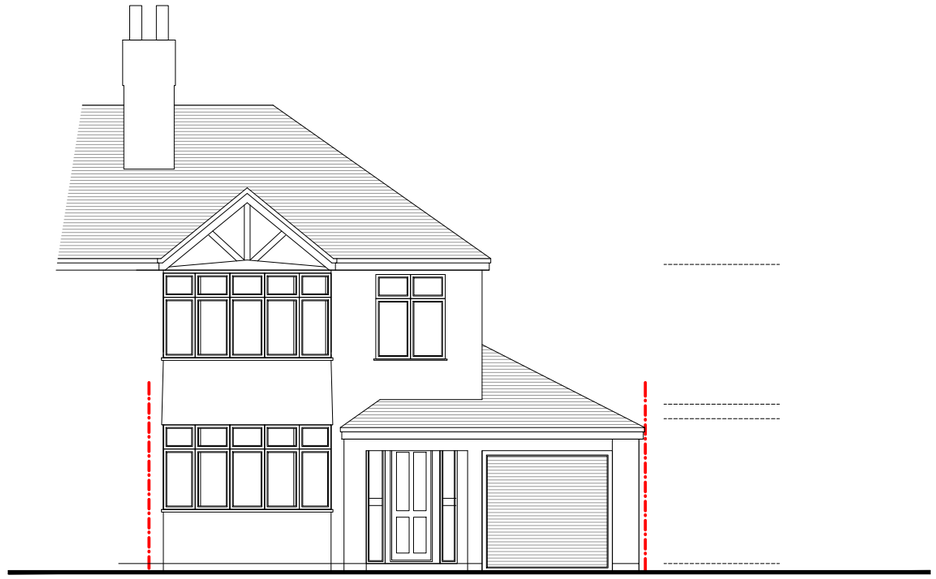

EXISTING FRONT ELEVATION



EXISTING REAR ELEVATION

0m 1.0m 2.0m 3.0m 4.0m 5.0m
0.5m 1.5m 2.5m 3.5m 4.5m

FOR PLANNING

Project

4 WOODLANDS DRIVE
BROOKLANDS
SALE
M33 3PQ

Title

EXISTING FRONT & REAR ELEVATION

Scale	Date
1:100 @ A3	JULY 2026
Drawn	Checked
SB	-
Drawing Number	Revision
7024_PL04	-


SMASHBOX
97 Alderley Road | Wilmslow | Cheshire | SK9 1PT
ARCHITECTURE DESIGN PLANNING
T. 01625 466 557 E. hello@smashboxarchitecture.com
www.smashboxarchitecture.com

NOTES ©

This drawing to be read in accordance with the specification/Bills of Quantities and related drawings.
No Dimensions to be scaled from this drawing. All stated dimensions to be verified on site and the designer notified of any discrepancies.



EXISTING side elevation (north)

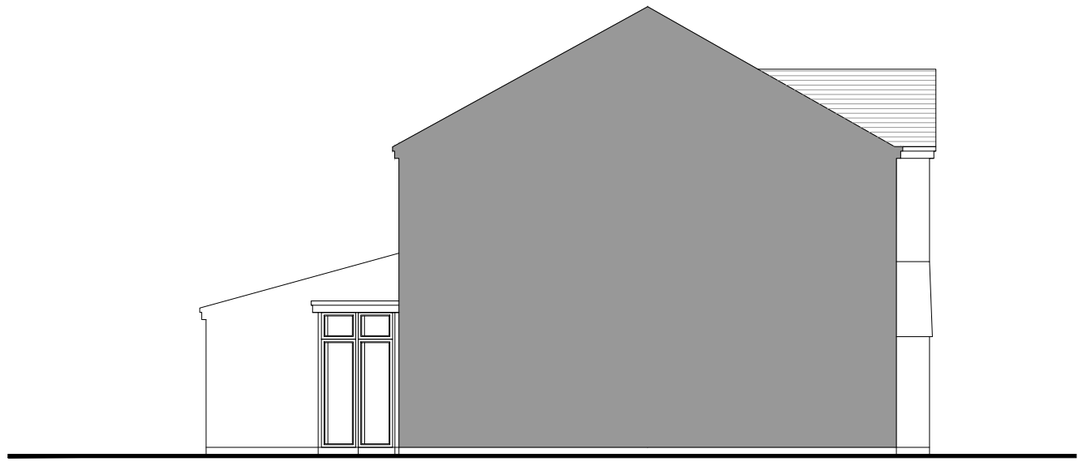

EXISTING side elevation (south)

0m 1.0m 2.0m 3.0m 4.0m 5.0m
0.5m 1.5m 2.5m 3.5m 4.5m

FOR PLANNING

Project

4 WOODLANDS DRIVE
BROOKLANDS
SALE
M33 3PQ

Title

EXISTING SIDE ELEVATIONS

Scale	Date
1:100 @ A3	JULY 2026
Drawn	Checked
SB	-
Drawing Number	Revision
7024_PL05	-

SMASHBOX
97 Alderley Road | Wilmslow | Cheshire | SK9 1PT
ARCHITECTURE DESIGN PLANNING
T. 01625 466 557 E. hello@smashboxarchitecture.com
www.smashboxarchitecture.com