
Location Plan

Site Address: **19, Biddall Drive, Manchester, M23 1PE**

PlanningPortal

Date Produced: **09-Aug-2026**

Scale: **1:2500 @A4**

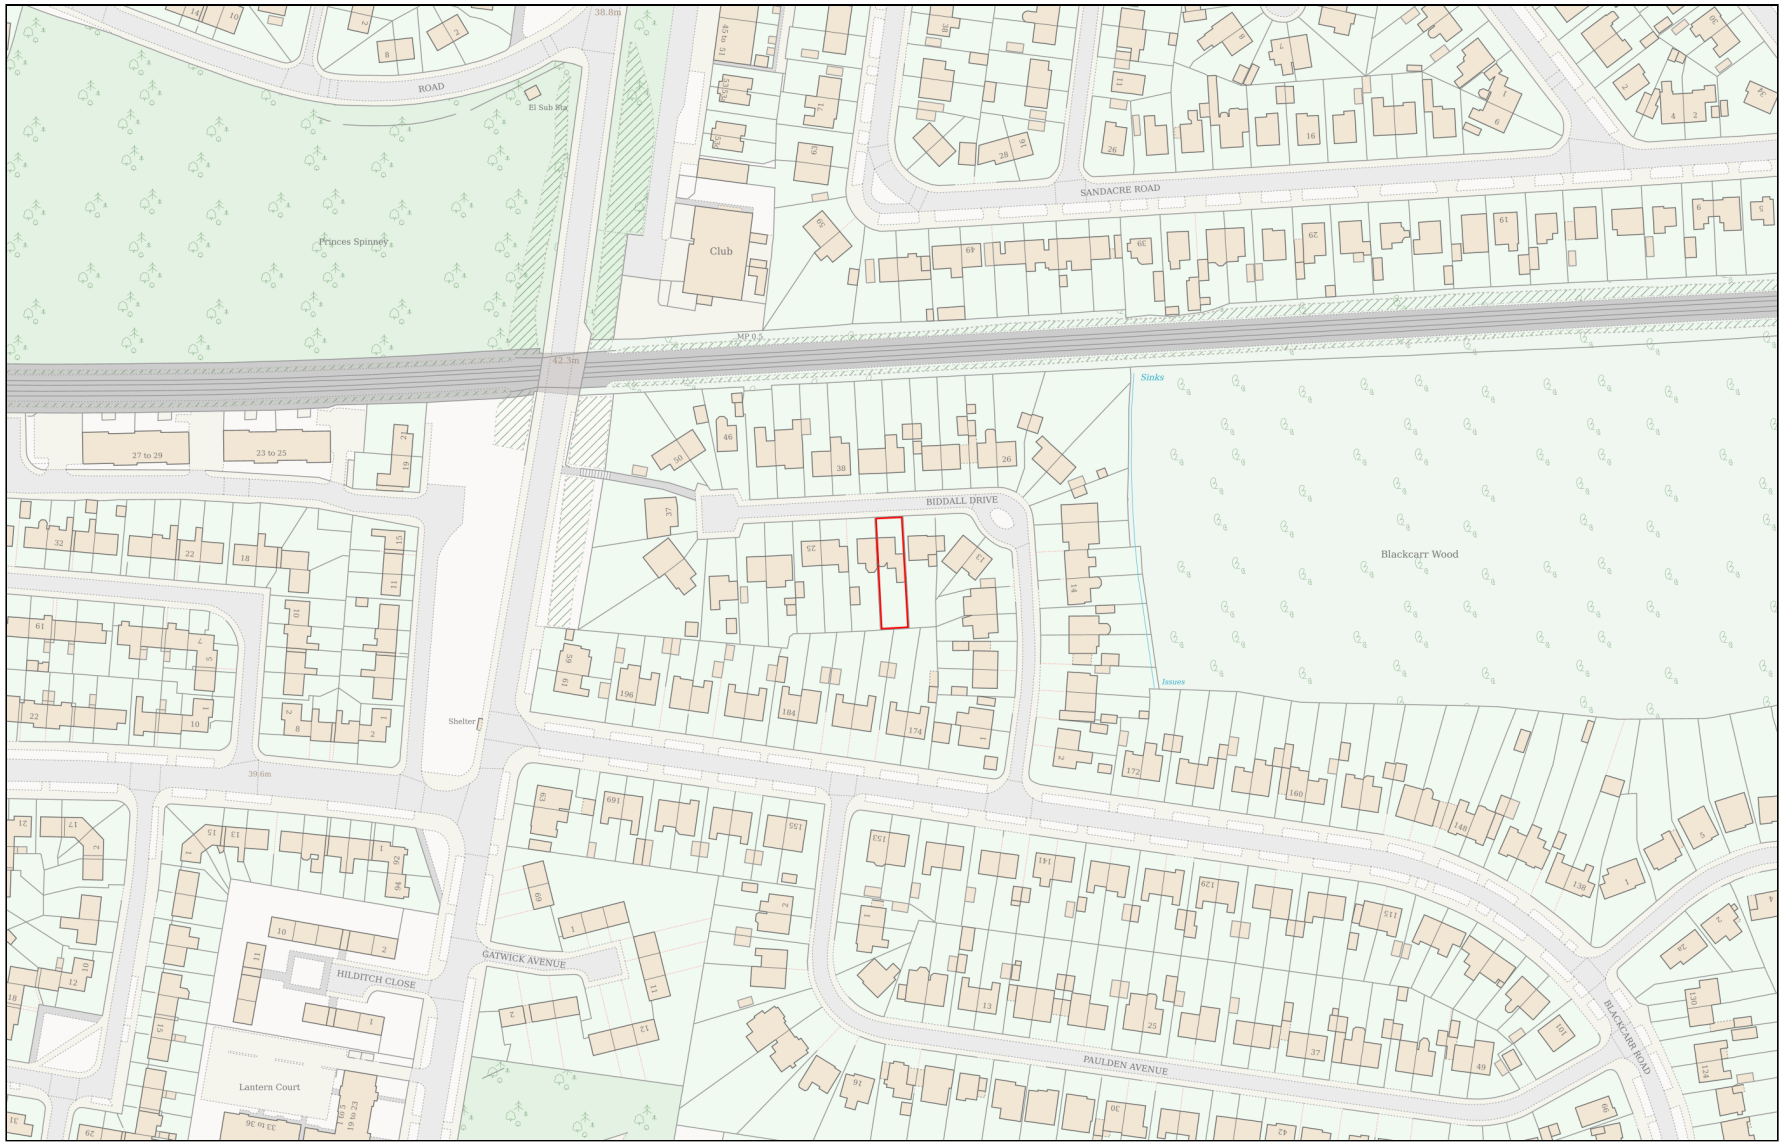

Planning Portal Reference: **PP-15144124v1**

Powered By TerraQuest

© Crown copyright and database rights 2026 OS 100042766