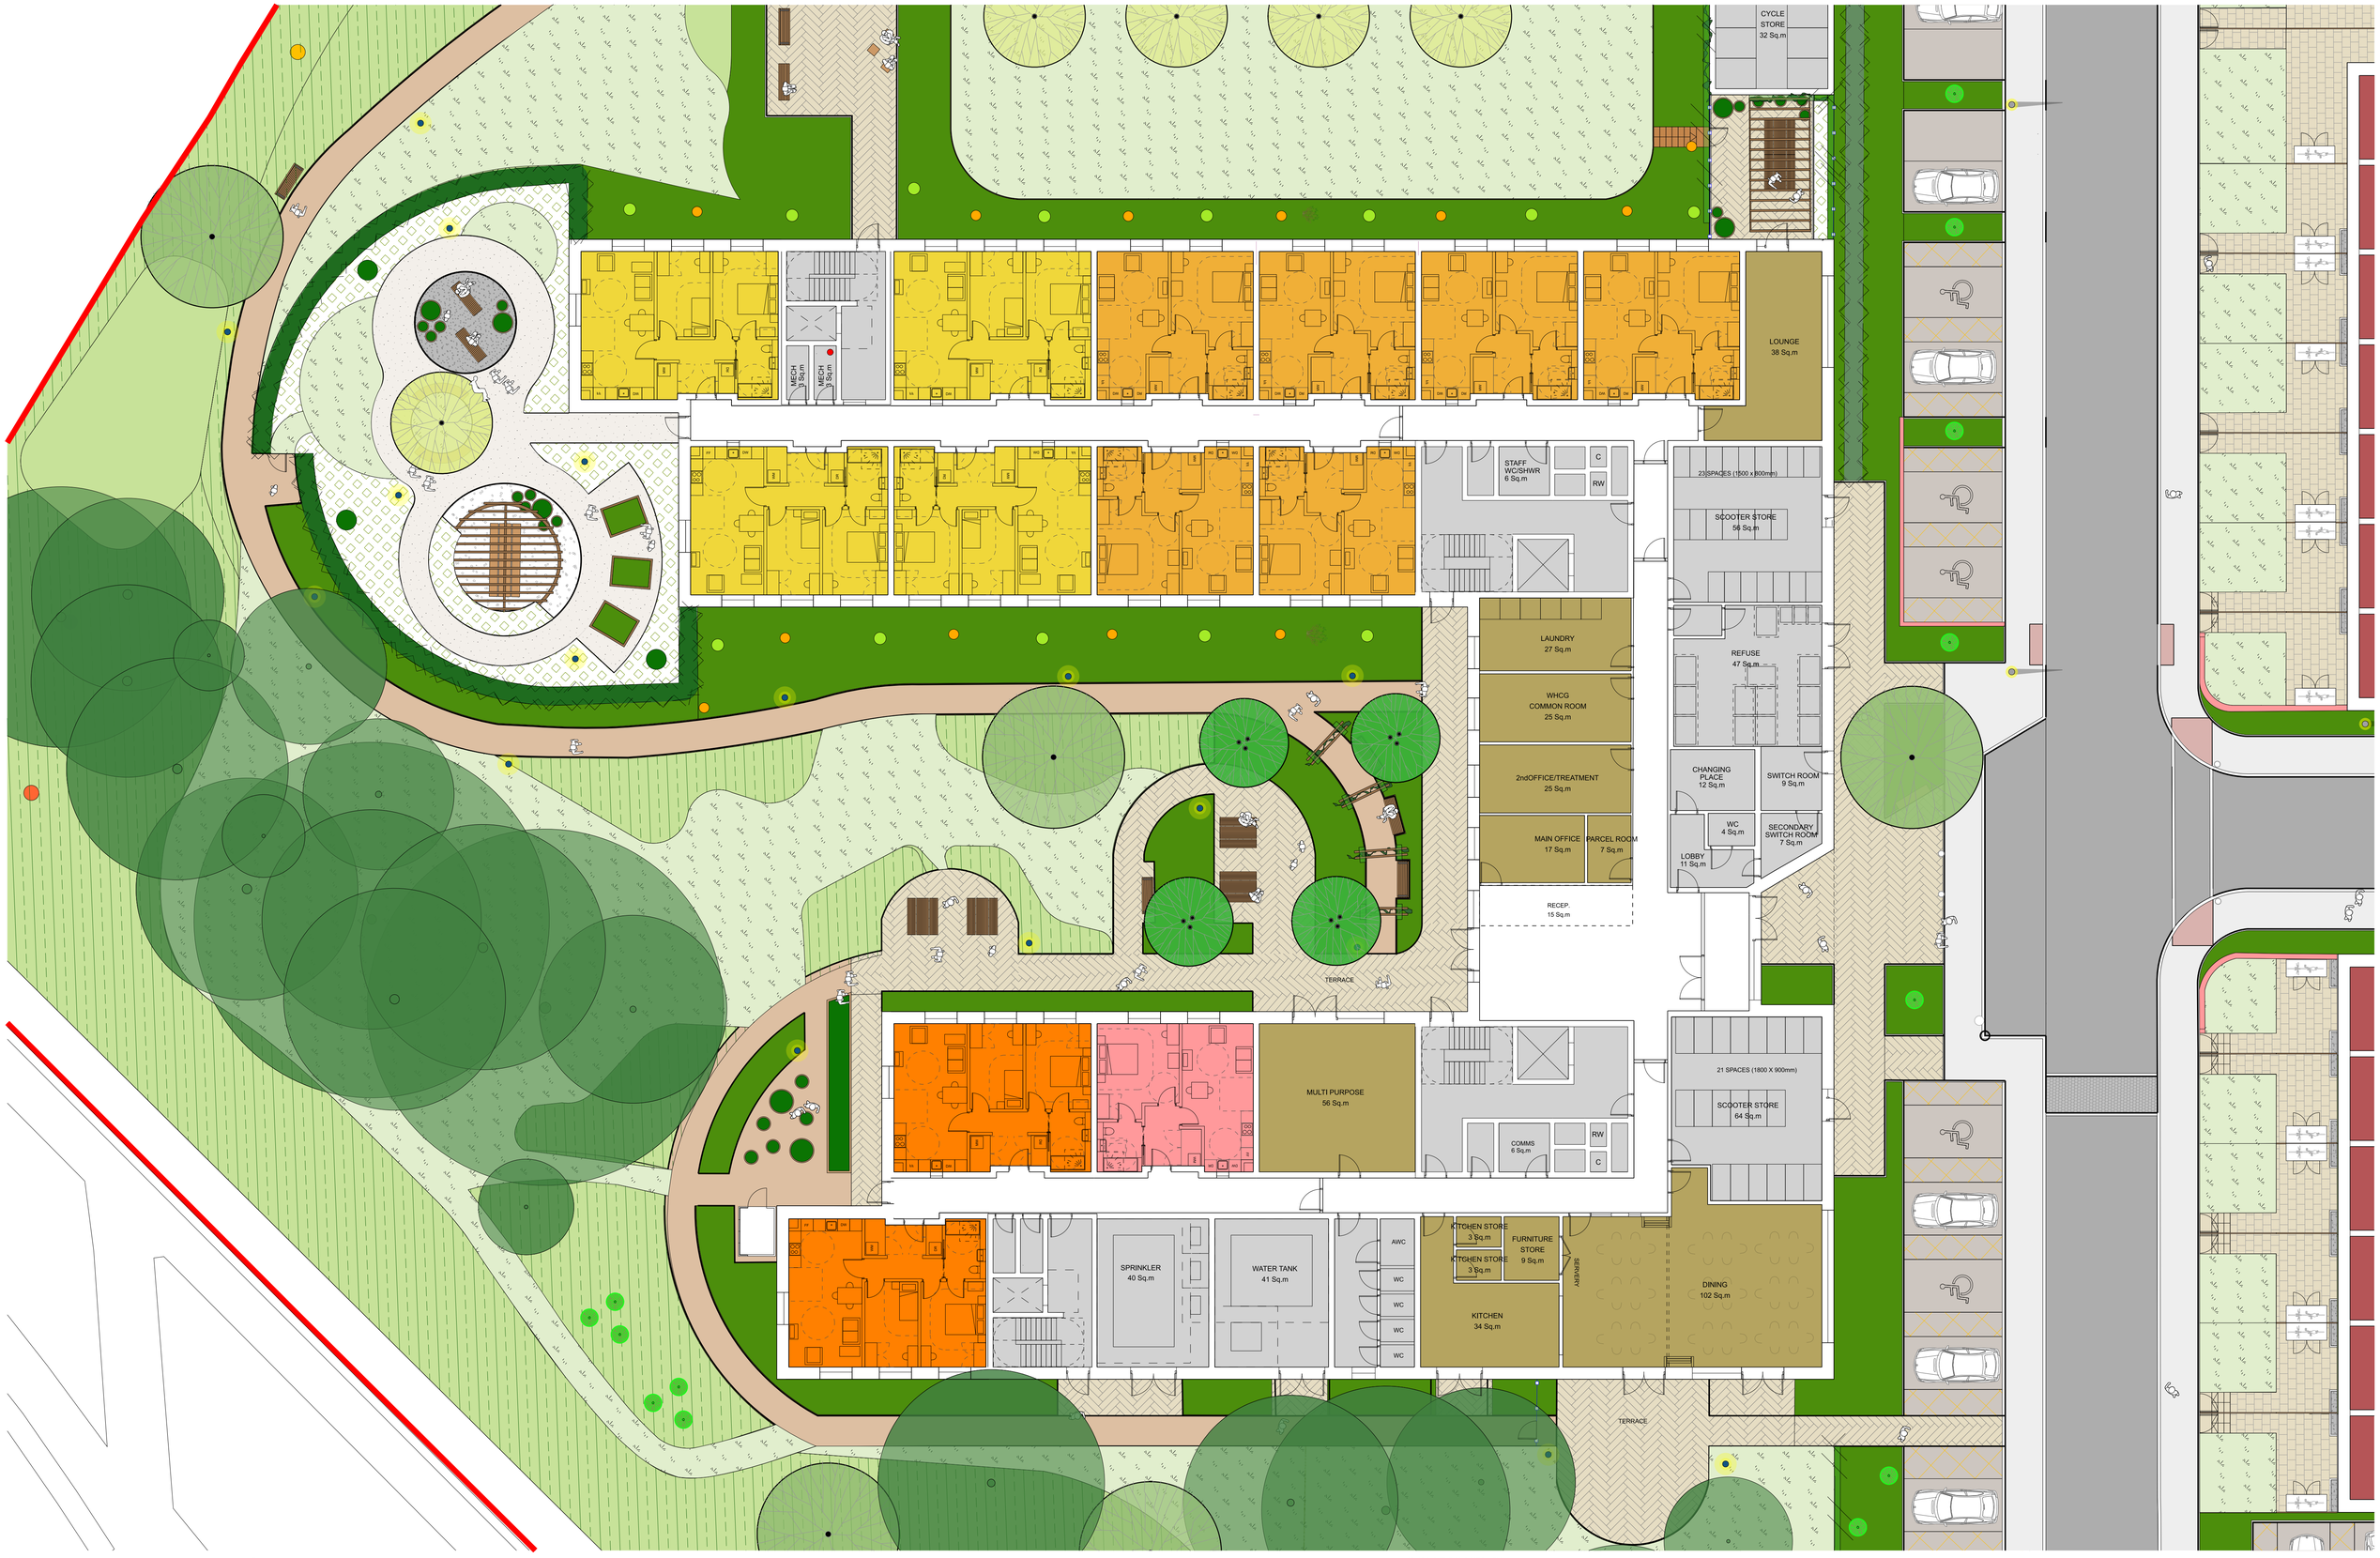


Amendment		Date
P01	Planning Issue	24.11.2025
P02	Planning update	21.07.2026

HOUSING TYPOLOGIES KEY

- Dementia: 1-Bed 2-Persons
- Dementia: 2-Bed 3-Persons
- Extra Care: 1-Bed 2-Persons
- Extra Care: 2-Bed 3-Persons
- Apartment: 1-Bed 2-Persons
- Apartment: 2-Bed 3-Persons
- House: 2-Bed 3-Persons (2st.)
- House: 4-Bed 6-Persons (3st.)
- Amenity & Staff spaces
- Plant, Support & Circulation

Note:

This drawing is to be read in conjunction with all other project information by the architect and consultants. Any drawn reference to existing information contained in this drawing is approximate only. Do not scale from this drawing. Information contained and issued in good faith with Feilden Clegg Bradley Studios LLP not held responsible for any inaccuracies therein. The architect is to be notified immediately if any inaccuracies are found.

0 1 2 5 10

FeildenCleggBradleyStudios LLP

Bath Brewery
Toll Bridge Road
Bath
BA1 7DE

t 01225 852545
e bath@fcbstudios.com

Job/Drawing No: 18704-FCB- EC-GF-D-A-0421 — Amendment: P02

WYTHENSHAWE TOWN CENTRE
BROTHERTON HOUSE

PROPOSED PLAN:
EXTRA CARE - GROUND FLOOR

Scale 1:100 @A0
Date 21.07.2026
Drawn FCBS-MCR
Check KM/PM

Do not scale — Original printed at A0 — All dimensions to be checked on site

FCBS Project No. 2141-3