
DRAFT
NOT FOR PRODUCTION

Front Elevation - Proposed
Day

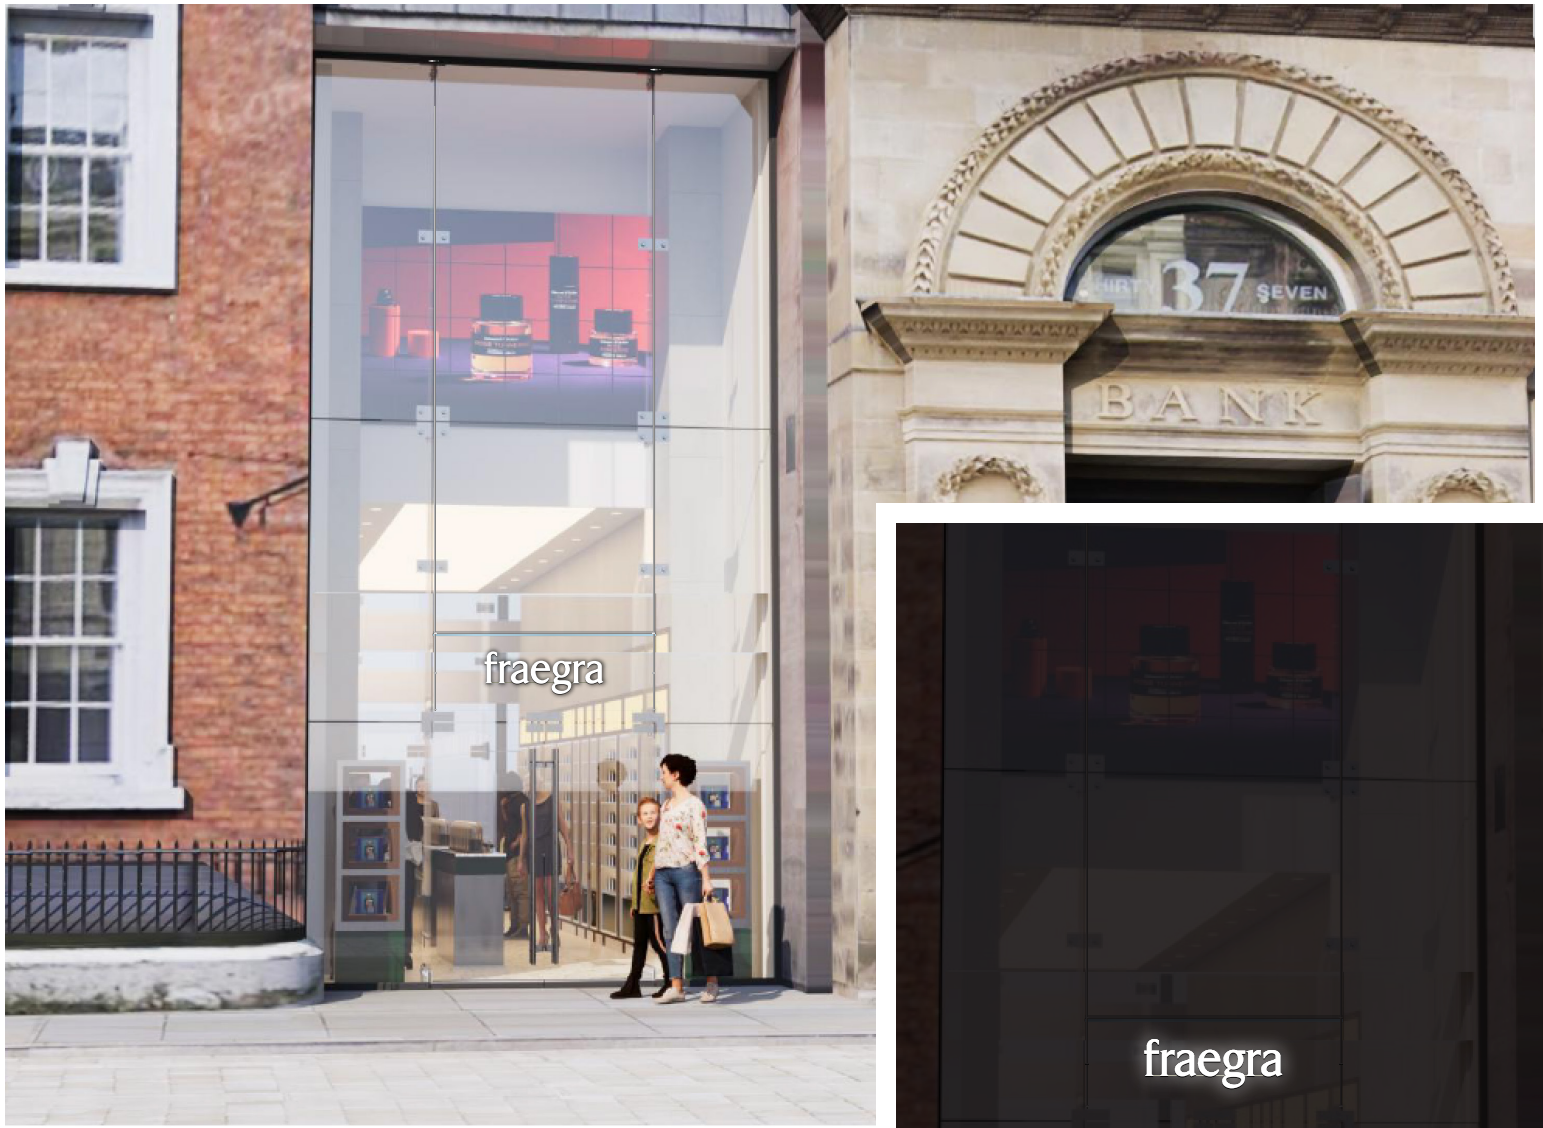

Scale Bar 1:50 @ A4
0 0.5m 1m 2m 3m 4m 5m 10m

NB. All super impositions are only visual suggestions of the final product and are not to scale. Finished product may vary.
We can not guarentee colour conformity when signs are illuminated.

PROJECT DETAILS

CLIENT:	**The Fragrance Shop**
PROJECT NAME:	**TFS Fraegra Manchester**
LOCATION:	**35 King St Manchester M2 7AT**
CONTACT PERSON:	**John Coffey**
SALES PERSON:	**Shon**
DESIGNER:	**Ken**
JOB NO:	**XXXXXXX**

REVISIONS

NO.	DATE	DRAWN	COMMENTS
07	17/06/2026	KS	Side panels removed
08	22/06/2026	TAJ	Side panels removed
09	22/06/2026	TAJ	
10	29/06/2026	TAJ	
11	30/06/2026	TAJ	

AVAILABLE REFERENCE FILES

AutoCAD (*.dwg, *dxf)		Site Images	✔
Vector files (*.eps, *.ai)		Survey Form	
Photoshop Files (*.psd, *.tiff)		Customer Journey	
Quote		Site Survey	✔

DISCLAIMER

I have checked that the spelling & content of this proof is correct. I understand that my document will print exactly as it appears in this layout provided that I have correctly formatted any files I may have uploaded. I understand that I cannot make any changes or cancel my order once it is placed. I understand that monitors vary and the colours I see on my screen may not be an exact representation of the finished item. Signworld will only produce 3 sets of amended layouts after original artwork submission, any more amendments after the 3rd set will be chargeable. We ask that you collate various amends and submit all at once. @Signworld. All rights reserved. The designs, artwork, layouts, and concepts contained herein are protected by copyright law. Any unauthorized reproduction, adaptation, or commercial use is prohibited and may result in legal action.

INTERNAL APPROVAL

CHECKED BY :
APPROVED BY :
COMMENTS :
SIGN & DATE :


CLIENT APPROVAL

Please check and confirm you are happy with your artwork layout by signing and dating.

APPROVED BY :
SIGN & DATE :
COMMENTS :

SIGNWORLD GROUP
NEWGATE HOUSE | BROUGHTON MILLS RD | BRETTON | CHESTER | CH4 0BY
info@signworldgroup.com
signworldgroup.com


DRAWING TITLE : INTERNAL SIGNAGE - **TECHNICAL DETAILS**

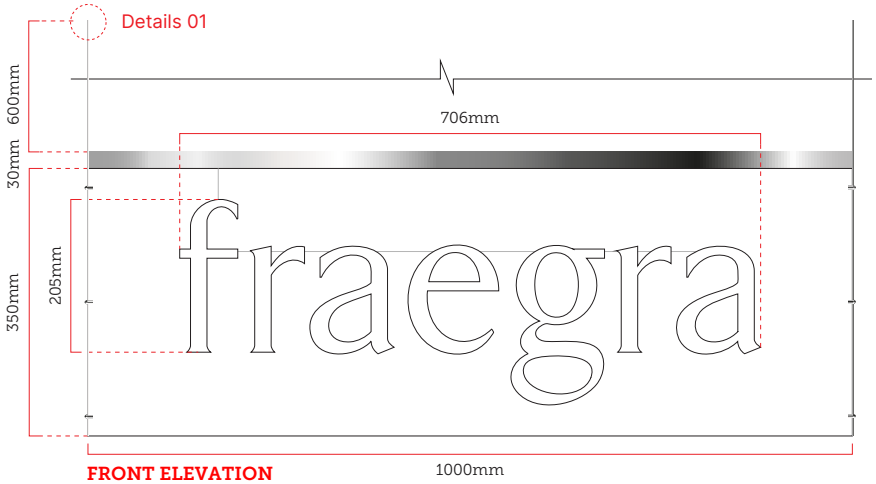

FRONT ELEVATION



REAR ELEVATION

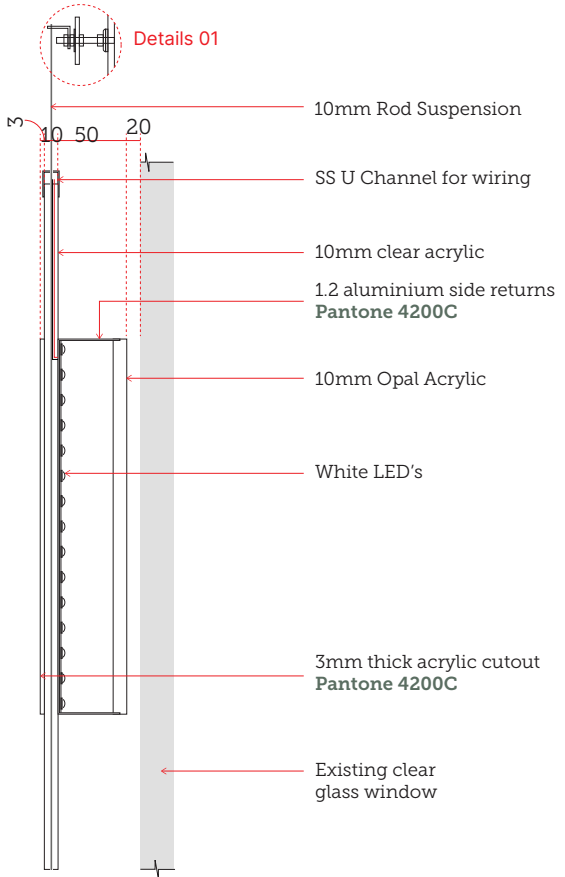


SECTION DETAILS



Hanging Rods



PANTONE®
4202 C

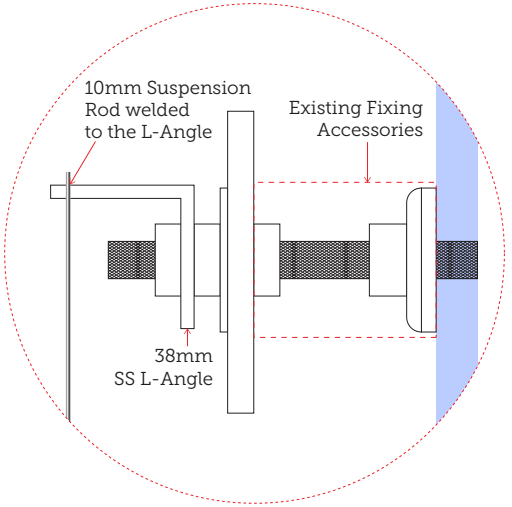



3D View

Note:
The letters has been slightly beefed up for better signage production

Scale Bar 1:50 @ A4
0 0.5m 1m 2m 3m 4m 5m 10m

NB. All super impositions are only visual suggestions of the final product and are not to scale. Finished product may vary.
We can not guarentee colour conformity when signs are illuminated.

FILE NAME: SW TFS Fraegra Manchester Internal Sign - Rev 03 | PAGE NO.: 01 / 01

DRAFT – NOT FOR PRODUCTION

PROJECT DETAILS

CLIENT:	**The Fragrance Shop**
PROJECT NAME:	**TFS Fraegra Manchester Internal Sign**
LOCATION:	**35 King St Manchester M2 7AT**
CONTACT PERSON:	**John Coffey**
SALES PERSON:	**Tony**
DESIGNER:	**Ken**
JOB NO:	**XXXXXXX**

REVISIONS

NO.	DATE	DRAWN	COMMENTS
01	22/07/2026	MR	
02	22/07/2026	MR	Fixing details changed
03	23/07/2026	MR	Fixing details changed

AVAILABLE REFERENCE FILES

AutoCAD (*.dwg, *dxf)		Site Images	✔
Vector files (*.eps, *.ai)		Survey Form	
Photoshop Files (*.psd, *.tiff)		Customer Journey	
Quote		Site Survey	✔

DISCLAIMER

I have checked that the spelling & content of this proof is correct. I understand that my document will print exactly as it appears in this layout provided that I have correctly formatted any files I may have uploaded. I understand that I cannot make any changes or cancel my order once it is placed. I understand that monitors vary and the colours I see on my screen may not be an exact representation of the finished item. Signworld will only produce 3 sets of amended layouts after original artwork submission, any more amendments after the 3rd set will be chargeable. We ask that you collate various amends and submit all at once. ©Signworld. All rights reserved. The designs, artwork, layouts, and concepts contained herein are protected by copyright law. Any unauthorized reproduction, adaptation, or commercial use is prohibited and may result in legal action.

INTERNAL APPROVAL

CHECKED BY :
APPROVED BY :
COMMENTS :
SIGN & DATE :

CLIENT APPROVAL

Please check and confirm you are happy with your artwork layout by signing and dating.


APPROVED BY :
SIGN & DATE :
COMMENTS :

SIGNWORLD GROUP
NEWGATE HOUSE | BROUGHTON MILLS RD | BRETTON | CHESTER | CH4 0BY
info@signworldgroup.com
signworldgroup.com

DRAFT – NOT FOR PRODUCTION

Rear Elevation - Proposed



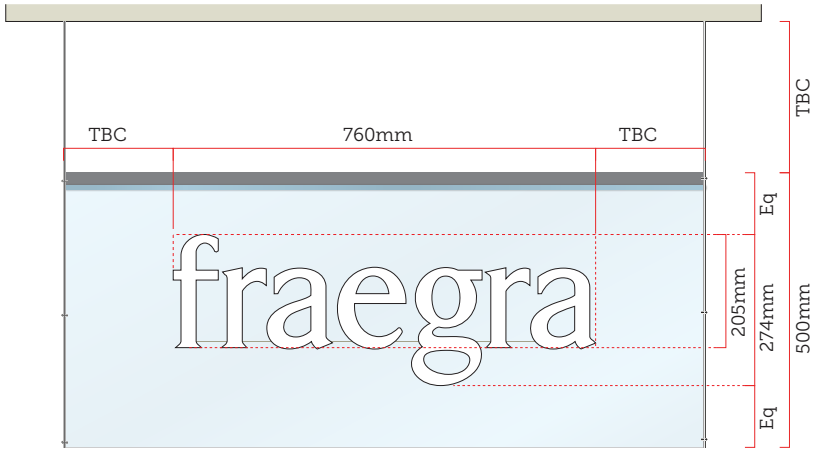

FRONT VIEW



REAR VIEW

Transparent Cable

Note:
The letters has been slightly beefed up for better signage production

Scale Bar 1:50 @ A4

0 0.5m 1m 2m 3m 4m 5m 10m

NB. All super impositions are only visual suggestions of the final product and are not to scale. Finished product may vary.
We can not guarentee colour conformity when signs are illuminated.

PROJECT DETAILS

CLIENT:	**The Fragrance Shop**
PROJECT NAME:	**TFS Fraegra Manchester**
LOCATION:	**35 King St Manchester M2 7AT**
CONTACT PERSON:	**John Coffey**
SALES PERSON:	**Shon**
DESIGNER:	**Ken**
JOB NO:	**XXXXXXX**

REVISIONS

NO.	DATE	DRAWN	COMMENTS
07	17/06/2026	KS	Side panels removed
08	22/06/2026	TAJ	Side panels removed
09	22/06/2026	TAJ	
10	29/06/2026	TAJ	
11	30/06/2026	TAJ	

AVAILABLE REFERENCE FILES

AutoCAD (*.dwg, *dxf)		Site Images	✔
Vector files (*.eps, *.ai)		Survey Form	
Photoshop Files (*.psd, *.tiff)		Customer Journey	
Quote		Site Survey	✔

DISCLAIMER

I have checked that the spelling & content of this proof is correct. I understand that my document will print exactly as it appears in this layout provided that I have correctly formatted any files I may have uploaded. I understand that I cannot make any changes or cancel my order once it is placed. I understand that monitors vary and the colours I see on my screen may not be an exact representation of the finished item. Signworld will only produce 3 sets of amended layouts after original artwork submission, any more amendments after the 3rd set will be chargeable. We ask that you collate various amends and submit all at once. ©Signworld. All rights reserved. The designs, artwork, layouts, and concepts contained herein are protected by copyright law. Any unauthorized reproduction, adaptation, or commercial use is prohibited and may result in legal action.

INTERNAL APPROVAL

CHECKED BY :
APPROVED BY :
COMMENTS :
SIGN & DATE :

CLIENT APPROVAL

Please check and confirm you are happy with your artwork layout by signing and dating.

APPROVED BY :
SIGN & DATE :
COMMENTS :

SIGNWORLD GROUP
NEWGATE HOUSE | BROUGHTON MILLS RD | BRETTON | CHESTER | CH4 0BY
info@signworldgroup.com
signworldgroup.com