
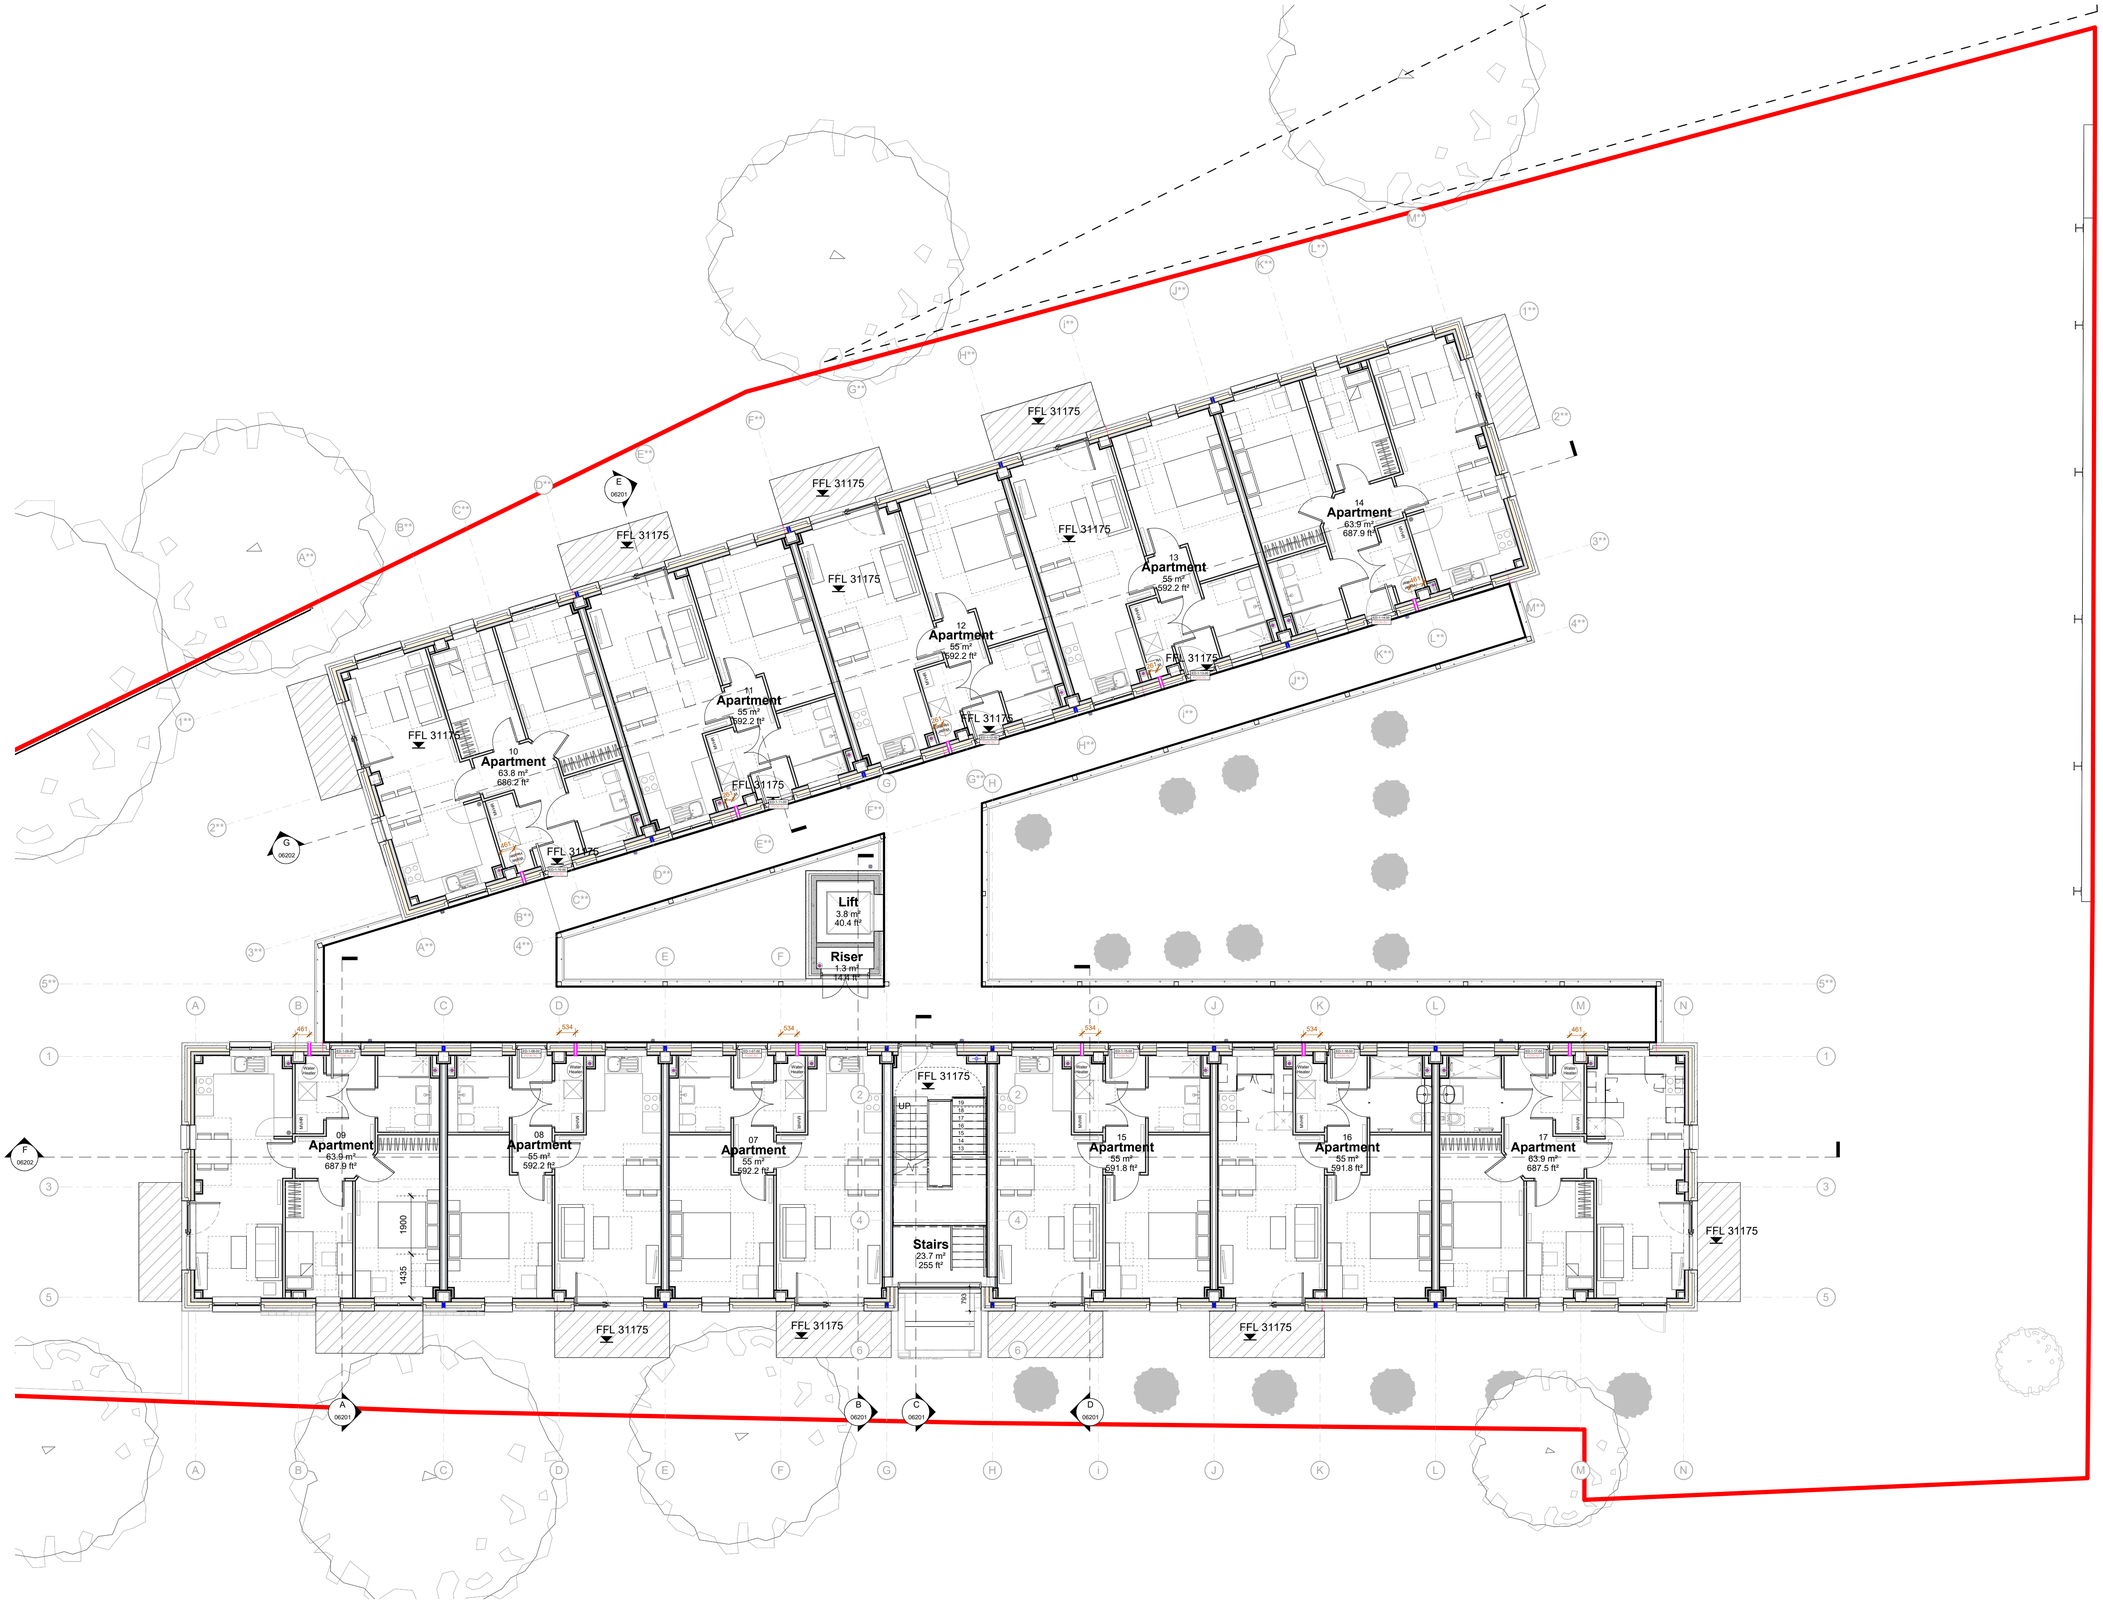


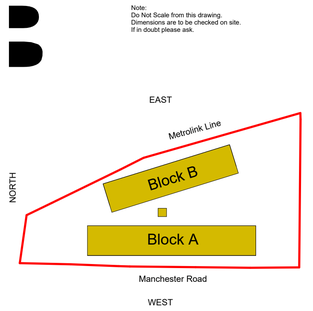

Note:
Do Not Scale from this drawing.
Dimensions are to be checked on site.
If in doubt please ask.

Rev	Date	Intls	Details
C04	29.07.26	SSU	Final Construction Issue
C03	13.11.25	SSU	GA Floor Plans issued to align with setting out plans
C02	12.03.25	SSU	GA floor plans updated to reflect finalised lift core position to FP McCann precast proposals
C01	18.12.24	SSU	Grid lines updated to suit Structural Eng. Walkway post positions adjusted.
P01	19.09.24	DC	Apartment numbers added, drawing issued for information/comment
T03	22.05.24	SSU	PCSA Stage Final Issue
T02	08.04.24	SSU	PCSA Stage 3 (Tender) Issue
T01	16.02.24	SSU	PCSA Stage 3 (Tender) First Issue - GA Site plan, GA floor plans & GA elevations

© The moral rights of the author are hereby asserted.
This drawing and design is the sole property of Buttress Ltd and must not be reproduced without permission.
Buttress Ltd is Registered in England and Wales: 5365573

msv mosscare st vincent's

Caddick.

Buttress

Manchester
41 Bengal Street
Manchester
M4 6AF
0161 236 3303

Leeds
Clockwise, Yorkshire House
Greek Street, Leeds
LS1 5SH
0113 539 7965

www.buttress.net

Certified B Corporation

Project Title	Former Chorlton Baths
Client	Caddick Construction Ltd
Location	Manchester Road, Chorlton
Drawing ref	Proposed First Floor - GA Plan
Date	28/07/2026
Scale	As indicated
Checker	SSU
Size	A1
Job No:	**9136**
Status	**FC**

Project	Origin	Volume	Level	Type	Role	Number	Rev
CHOBA	BUT	ZZ	01	DR	A	04211	C04