
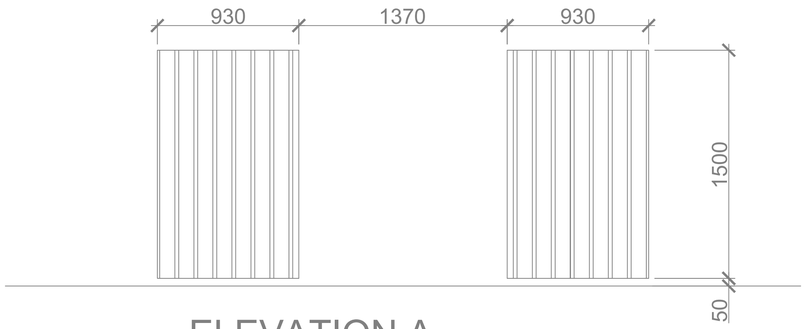



ELEVATION A (SCALE 1:20)

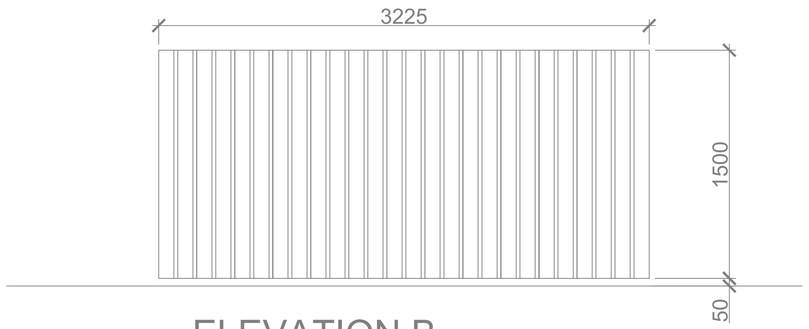


ELEVATION B (SCALE 1:20)

REFUSE BIN SCHEDULE


BIN REF.	TYPE		TOTAL
M	Mixed re-cycling	- 240L / 140L wheeled bin	2 / 1
P	Pulpable re-cycling	- 240L / 140L wheeled bin	2 / 1
G	General waste	- 1100L eurobin	1
F	Food waste	- 140L wheeled bin	1

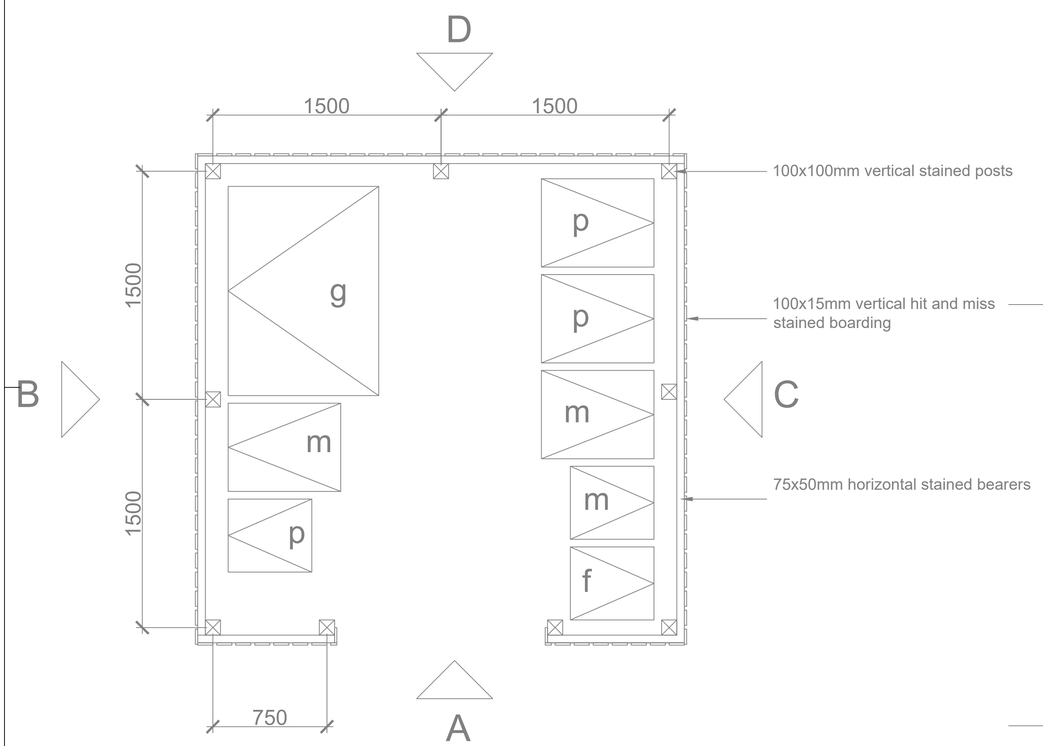

PLAN (SCALE 1:20)

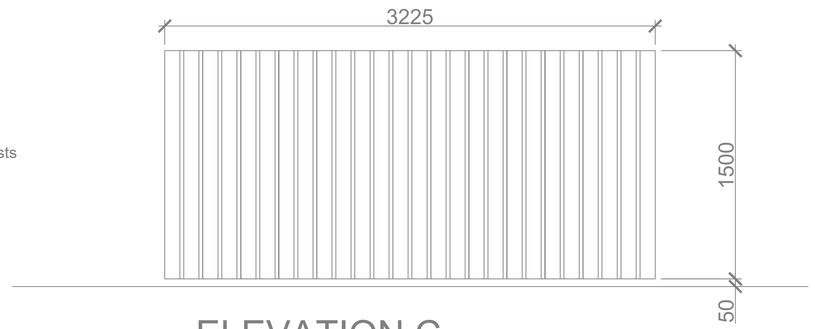

ELEVATION C (SCALE 1:20)

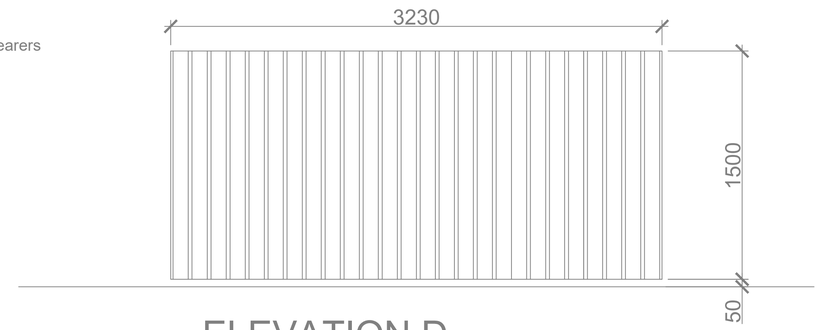

ELEVATION D (SCALE 1:20)

Client
akps limited

Project
residential development at
rochdale road, blackley

Drawing Title
proposed bin store details

Scale
1:20@A1 / 1:40@A3 do not scale

Drawing Number
RK103.06

Status
planning

Revision

RK Architectural Limited
Arrow Mill, Queensway, Rochdale. OL11 2YW.
tel. 07585 943280. email. onearchitectural@gmail.com