



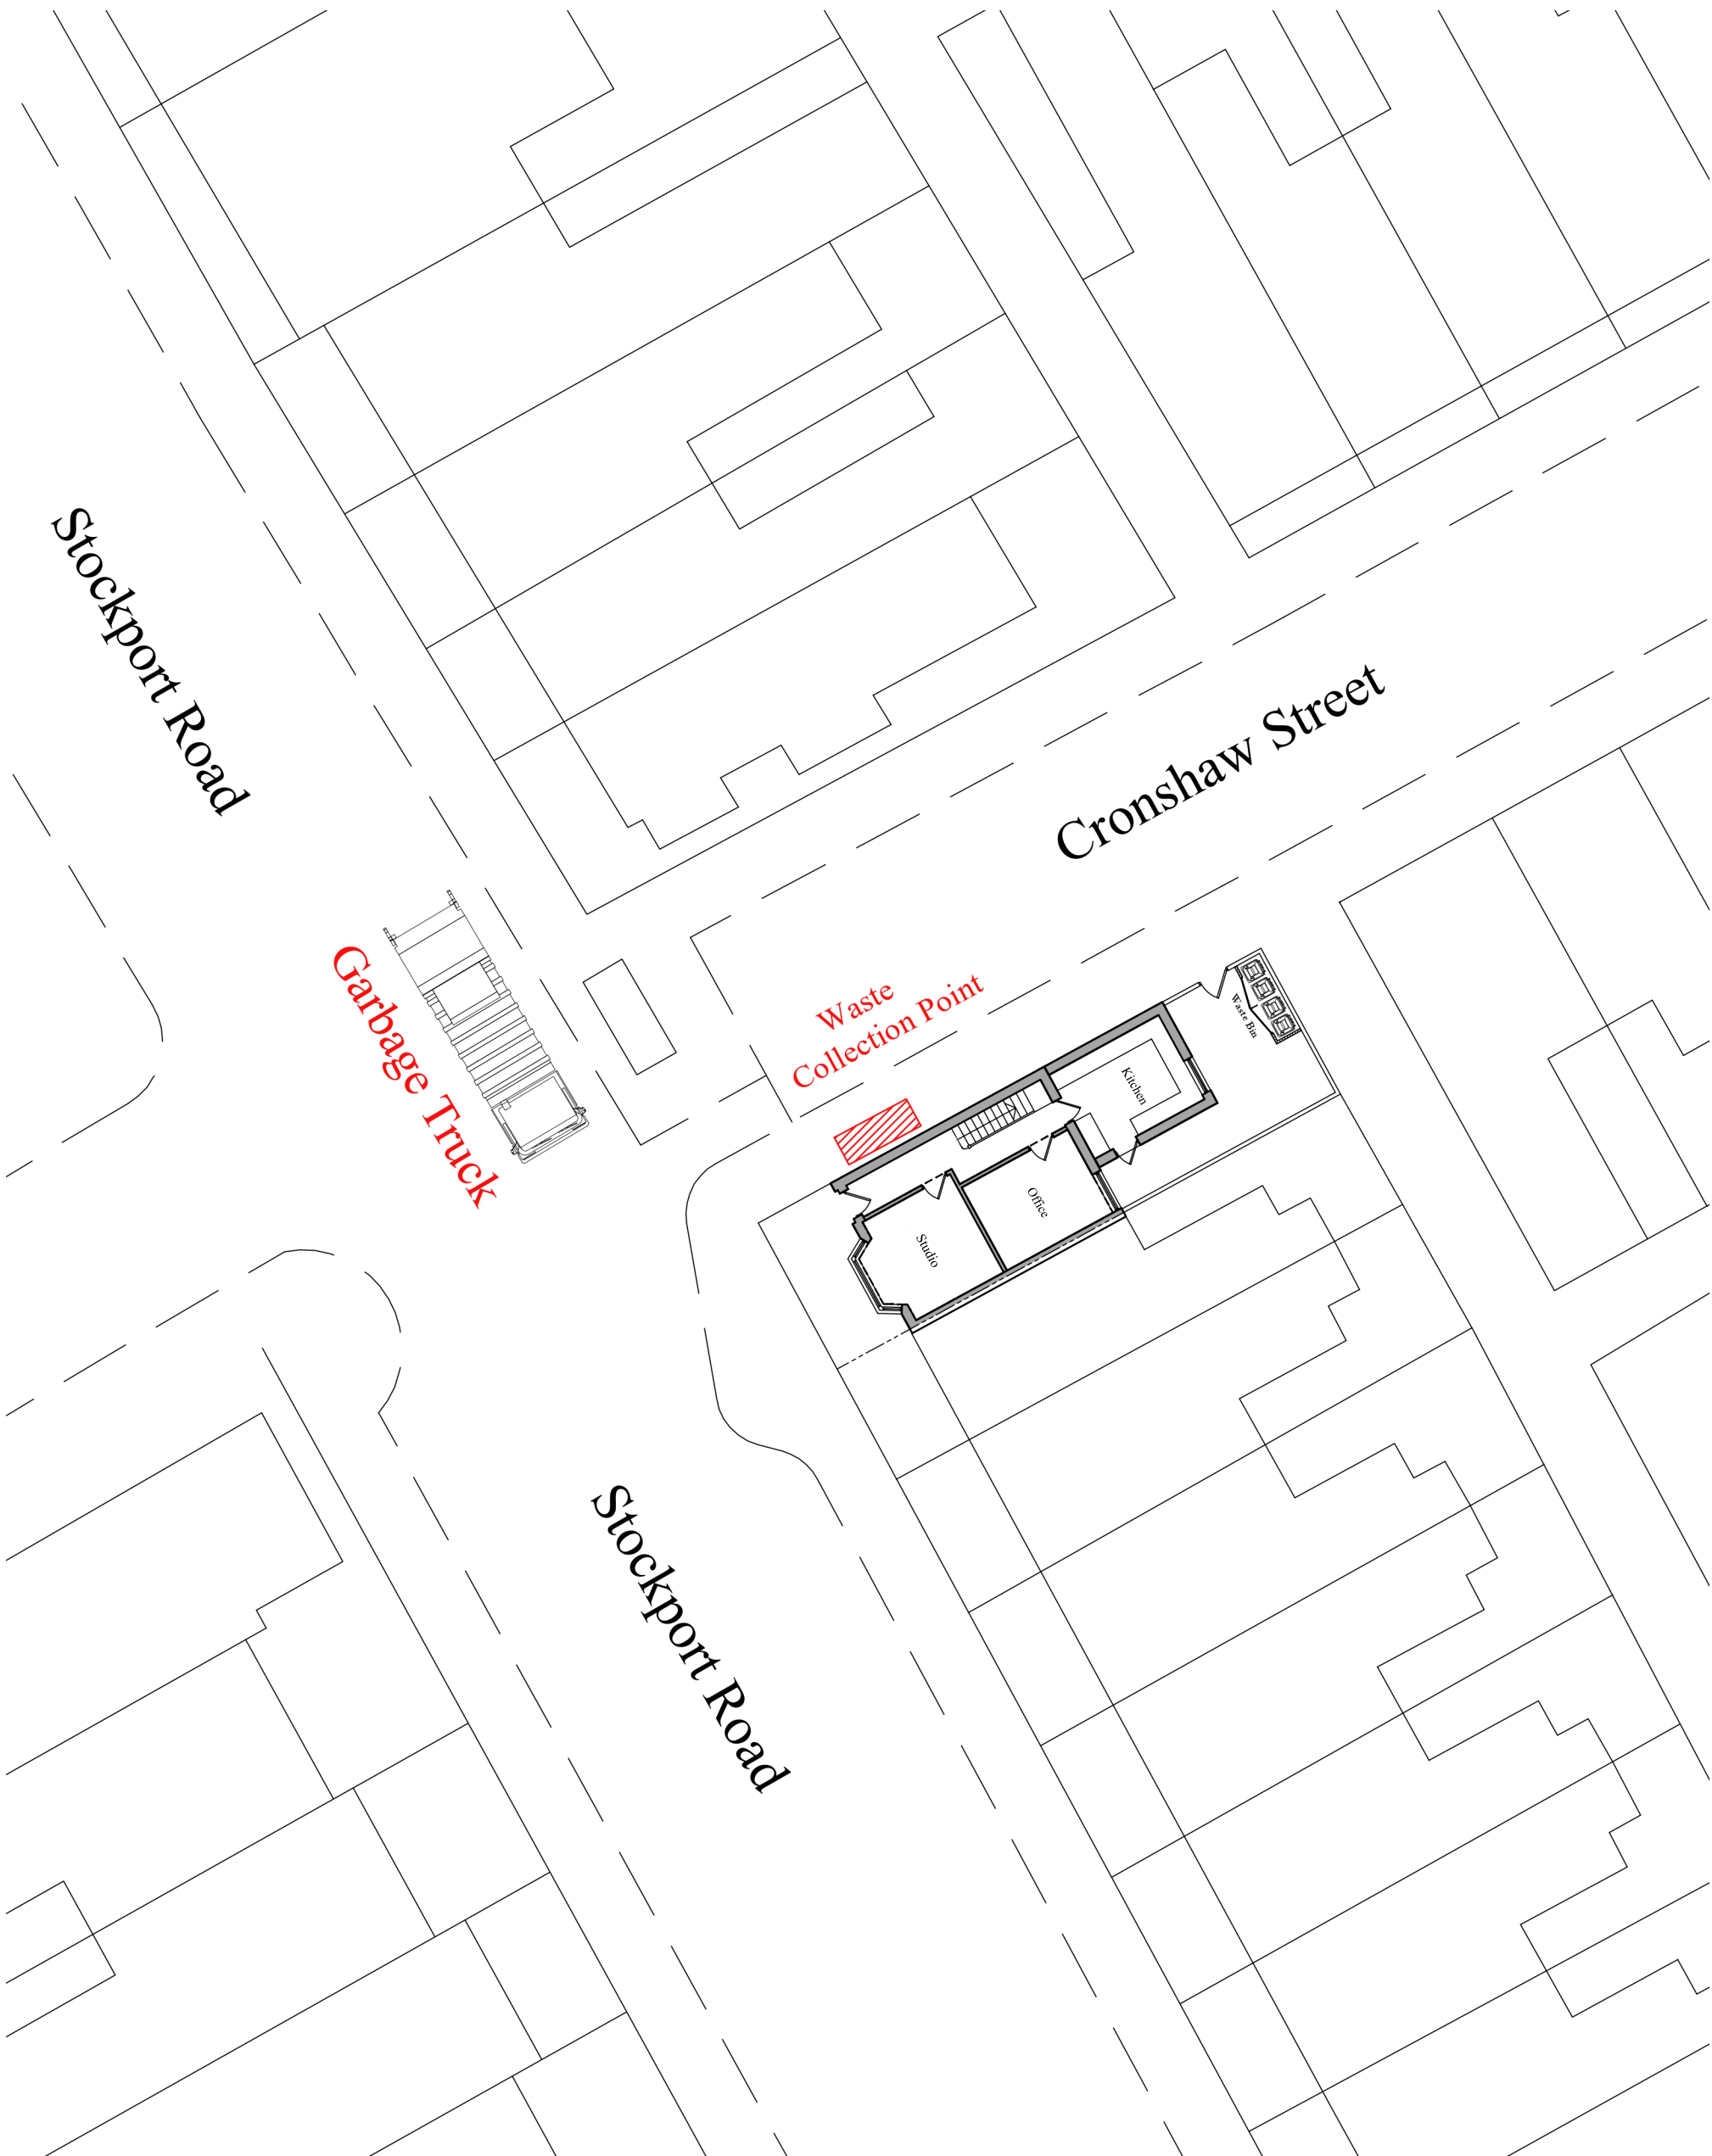

Scale 1:200

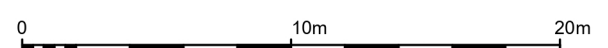

Drawing Title :

Drawing No. :

Waste Collecting Drawing

DR-05

Checked By :

Amjad Tahir

Scale :

1:50@A3

Date :

24-10-2025

AFR
STUDIO

AFR STUDIO LIMITED

173-A Dickeson Road, Longsight
Manchester, M13 0YN

Project :

1041 Stockport Road,
Manchester M19 2TF