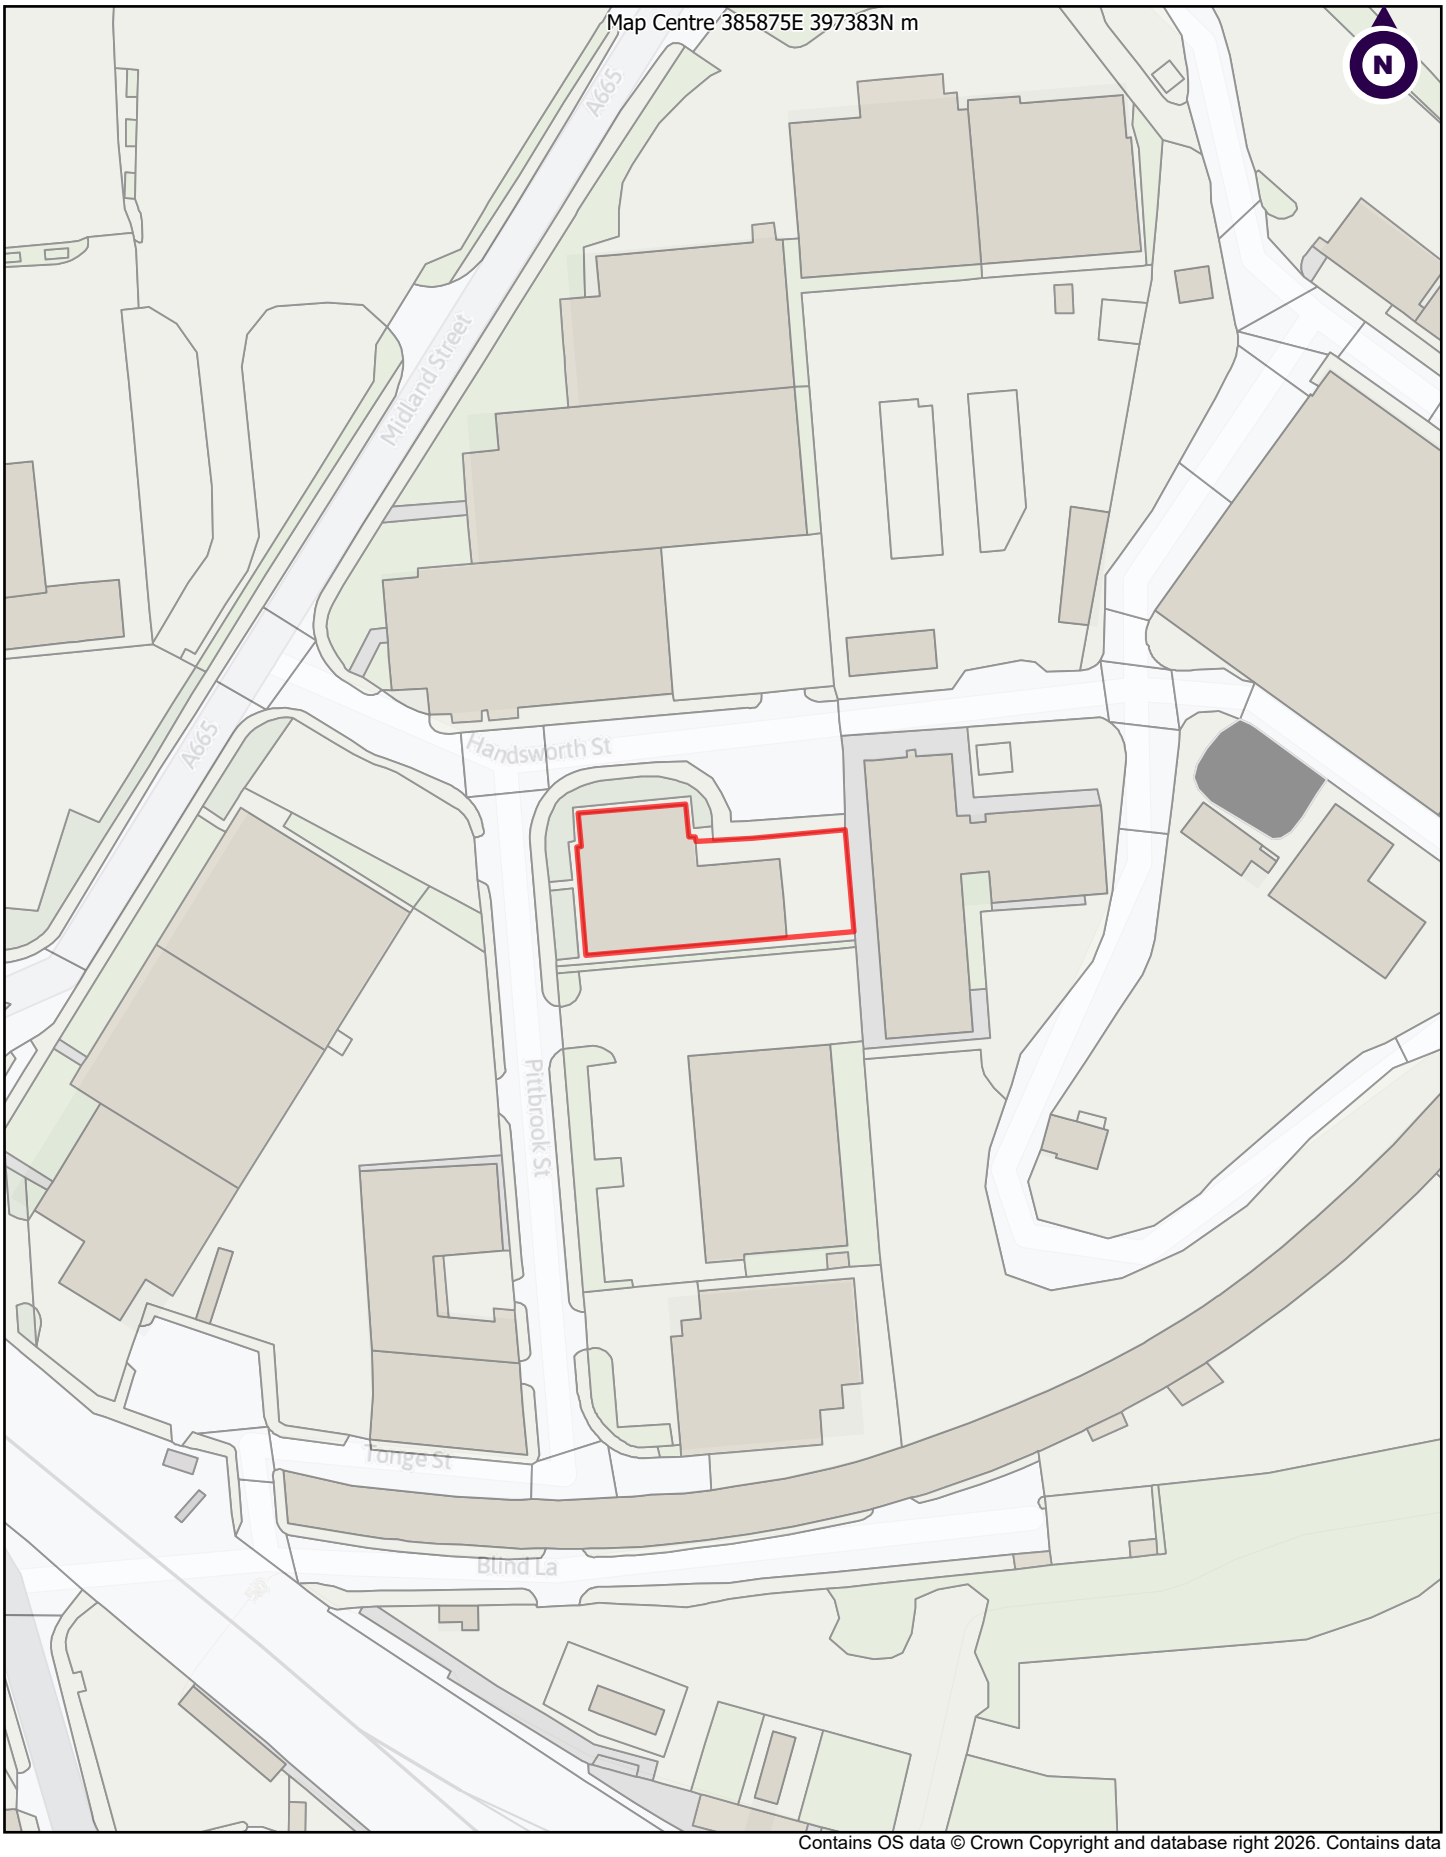



Contains OS data © Crown Copyright and database right 2026. Contains data

Client:

Project: Unit 2 Handsworth Street

Title: Location Plan

Carter Jonas

Two Snow Hill, Birmingham, B4 6GA
T: 0121 794 6250
carterjonas.co.uk

OS Copyright: OS100004458

0 10 20 30
m

Scale 1:1,250 @A4

Date: 7/13/2026

Drawn By:

Dwg no: