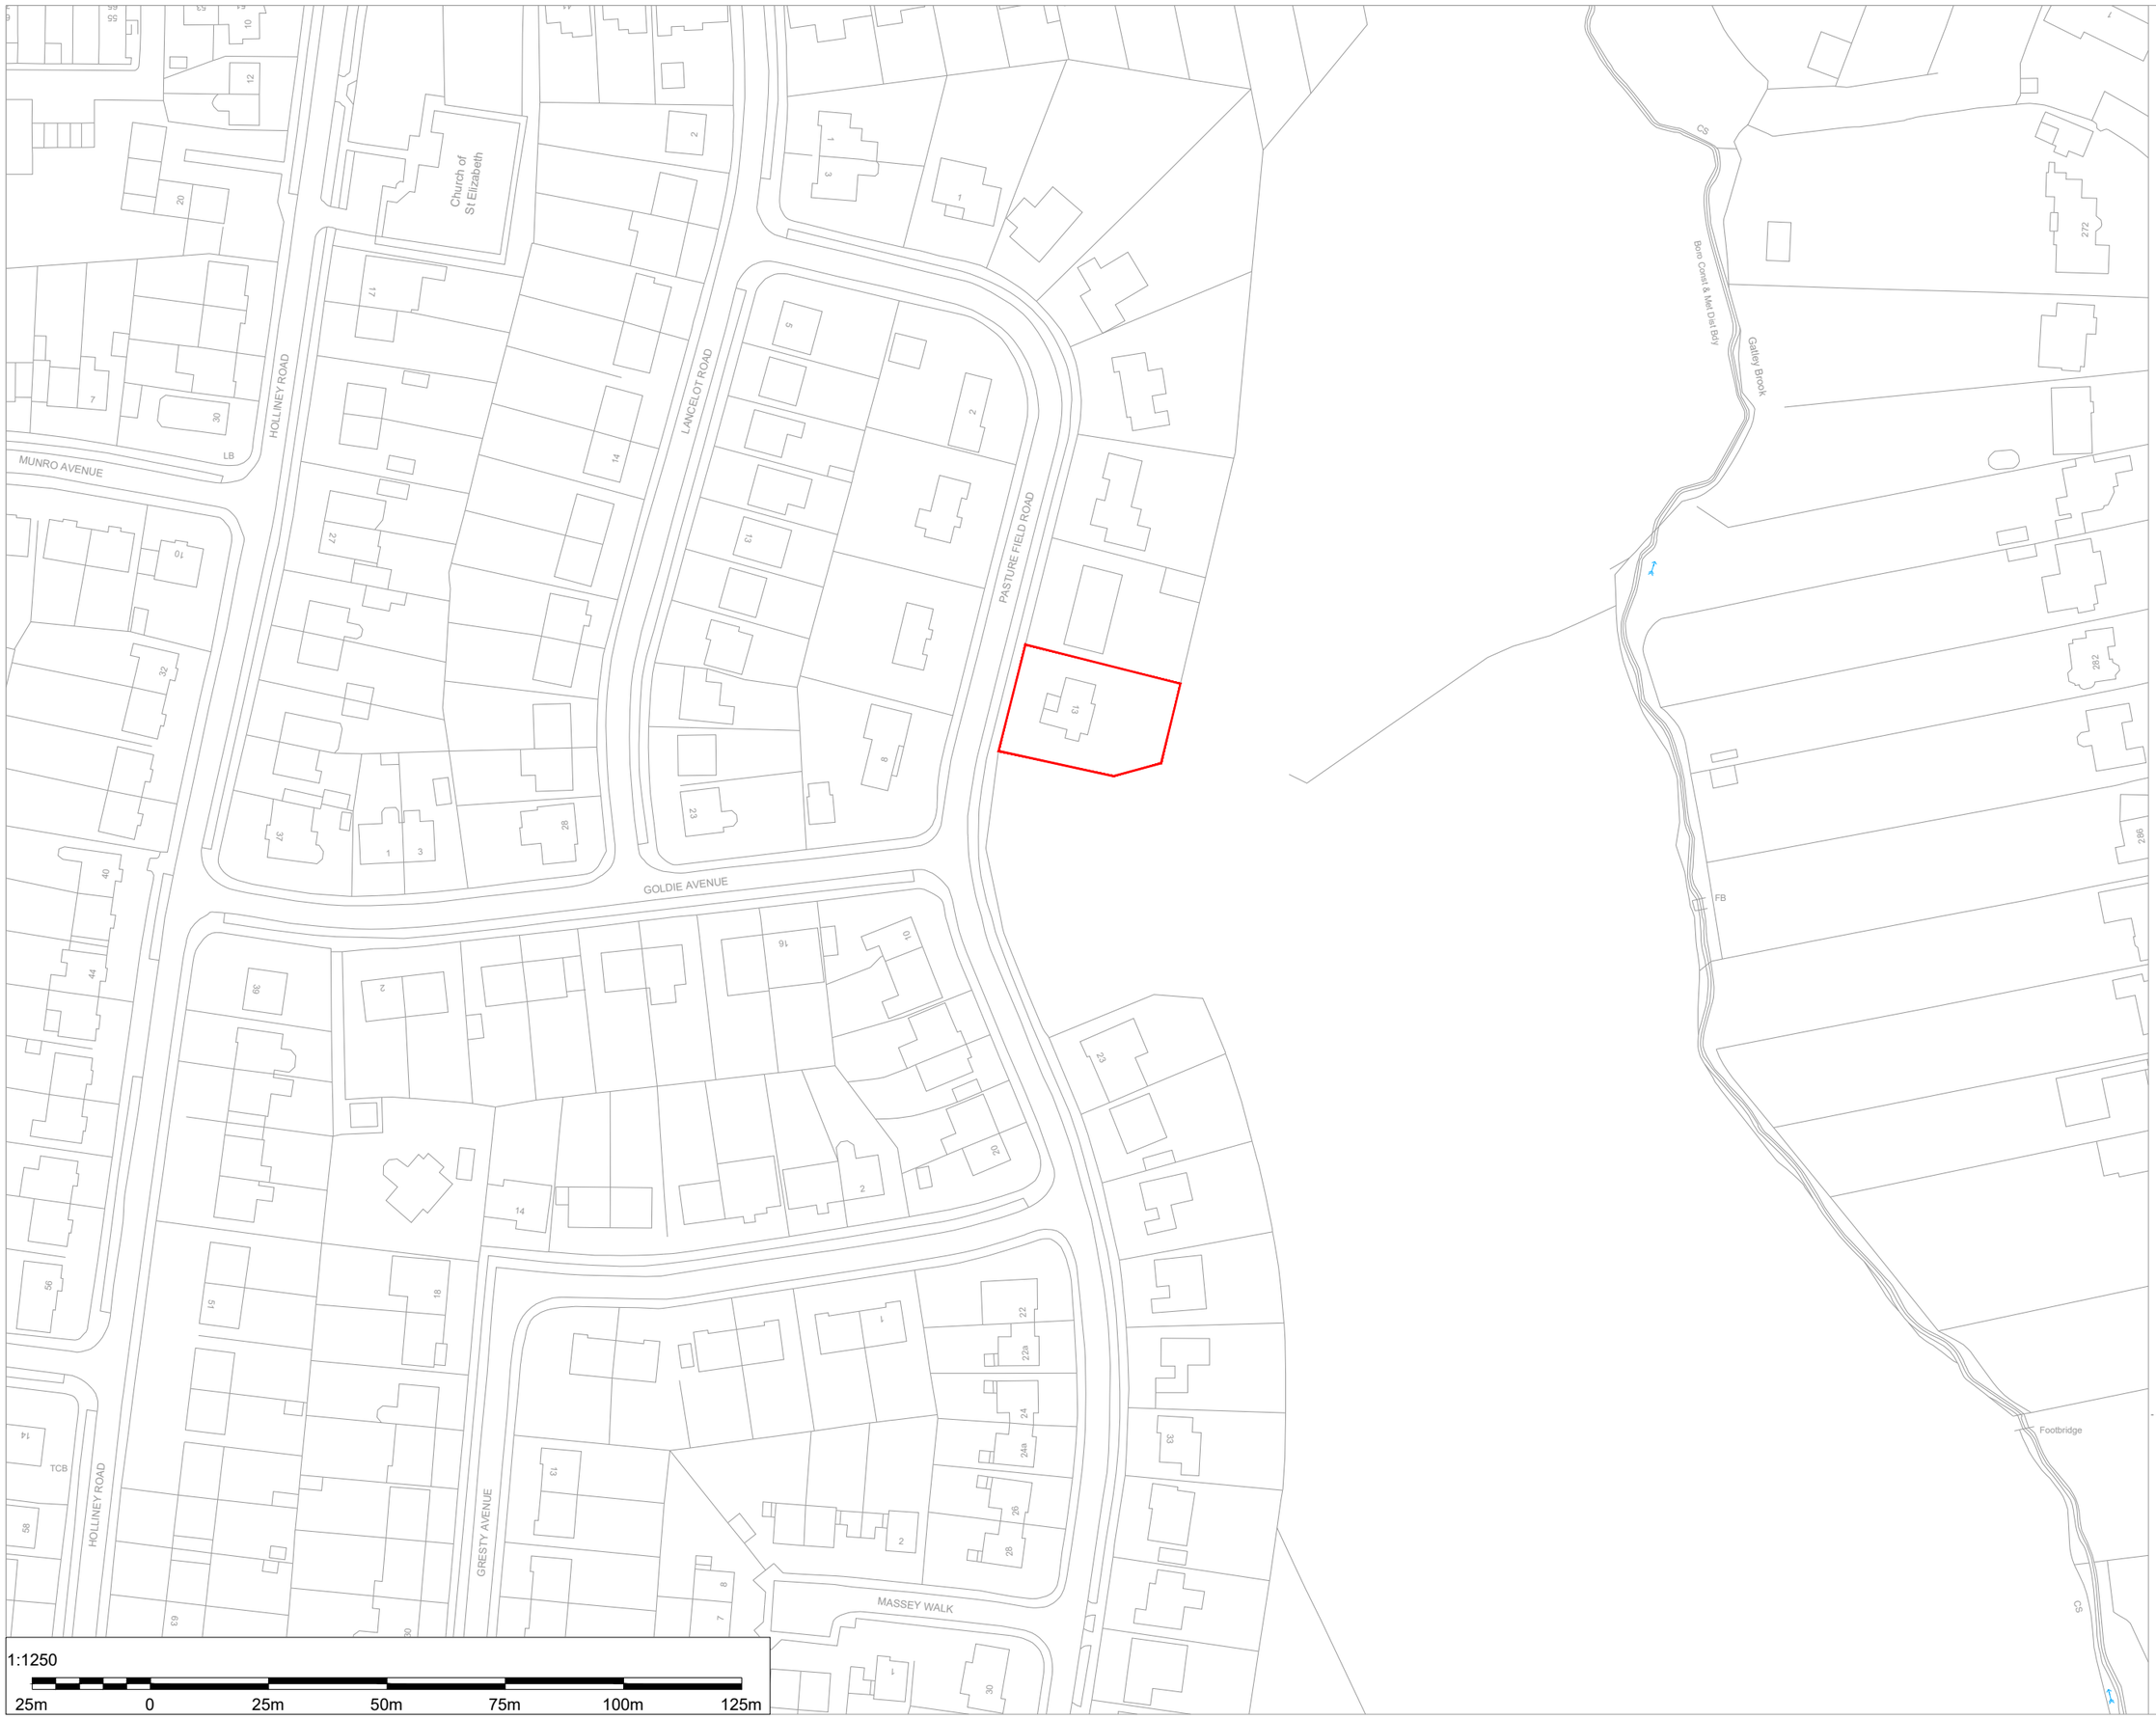


PROJECT REF
25065

DRAWING REF
LOCATION PLAN

SCALE
1:1250 @ A3

DATE
MAY '26

07854 885578
design@platinumarchitecture.co.uk
www.platinumarchitecture.co.uk
6 Derwent Avenue ¦ Timperley ¦ Altrincham ¦ WA15 7JB

CLIENT
MRS N SINGH,
13 PASTURE FIELDS,
WYTHENSHAWE,
M22 5JW

PROJECT
RETROSPECTIVE APPLICATION FOR REPLACING FRONT FACING BRICKWORK, NEW ROOF WITH ROOFLIGHTS, GARAGE CONVERSION, CHIMNEY STACK REMOVAL AND NEW DRIVEWAY

DRAWING TITLE
LOCATION PLAN

N

- ISSUED FOR CLIENT COMMENT 07.05.2026

07854 885578
design@platinumarchitecture.co.uk
www.platinumarchitecture.co.uk
6 Derwent Avenue ¦ Timperley ¦ Altrincham ¦ WA15 7JB