

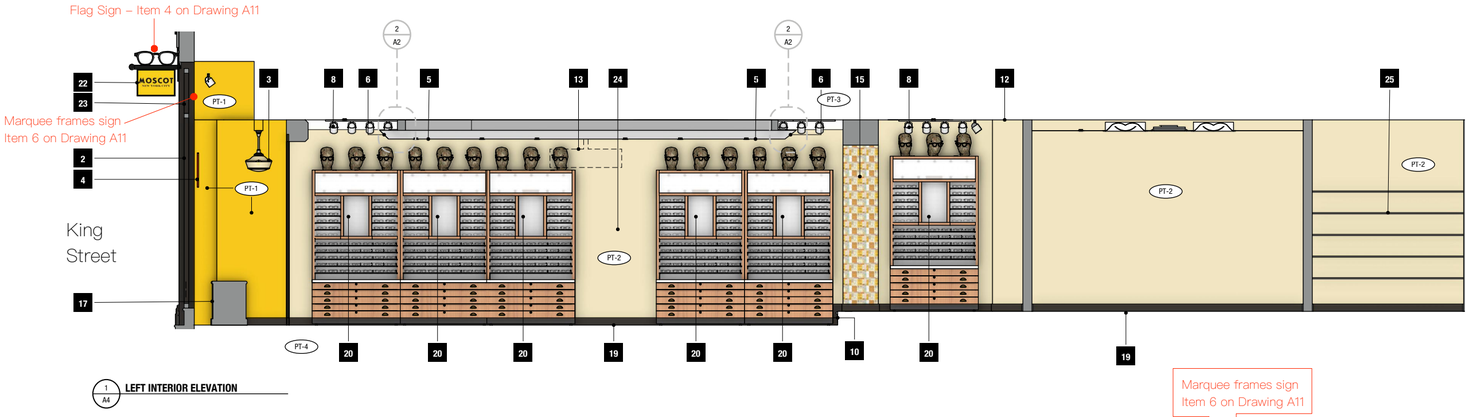



1 A4 **LEFT INTERIOR ELEVATION**

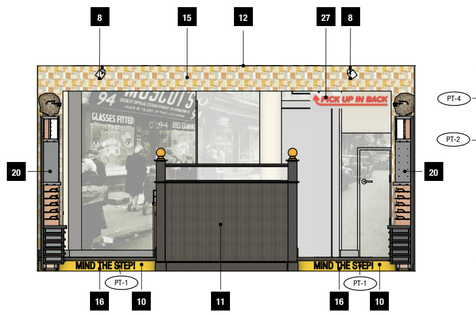


2 A4 **INTERMEDIATE BACK INTERIOR ELEVATION**

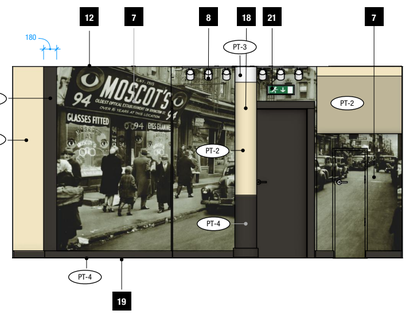

3 A4 **BACK INTERIOR ELEVATION**

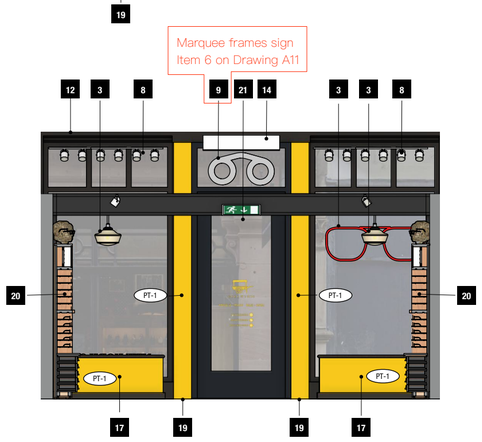

4 A4 **FRONT INTERIOR ELEVATION**

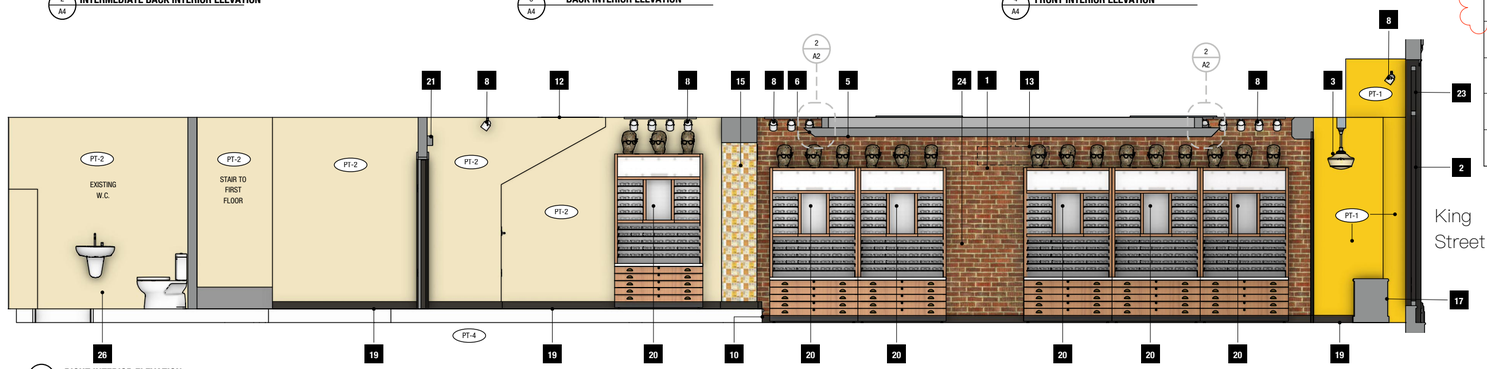

5 A4 **RIGHT INTERIOR ELEVATION**

0 500 1000 mm

INTERIOR ELEVATION KEY NOTES

1	VENEER BRICK SLIPS APPLIED TO EXISTING WALL; AS BRICK-IT NEW YORK USED; NATURAL GRAY GROUT, TOOLED JOINTS OR APPROVED EQUAL; https://brickit.com/how-to-brick-it; EXCLUDE AREA BEHIND NEW CABINETRY AS SHOWN
2	EXISTING SHOPFRONT TO REMAIN ENTIRELY; CLEAN AND RESTORE AS REQUIRED; RE-KEY
3	SCHOOLHOUSE LIGHT FIXTURE
4	FAUX NEON FRAMES SIGN
5	TIN CEILING
6	TIN CORNICE
7	FULL WALL GRAPHIC; CFCI; ART SUPPLIED BY MOSCOT; PAINT WALL GLOSS WHITE TO RECEIVE VINYL APPLIQUÉ
8	NEW WHITE TRACK LIGHTING; SUSPEND ON STEEL SUPPORT TUBING (KINDORF/UNISTRUT) USING MINIMUM ATTACHMENT POINTS TO CEILING; PAINT TUBING WHITE, TYPICAL EXCEPT AT TIN CEILING
9	MARQUEE FRAMES SIGN
10	190mm STEP
11	LOW WALL; SEE DETAIL 8/A07
12	EXISTING DECK/CEILING/STRUCTURE
13	FAN/LIGHT LIGHT FIXTURE IN FOREGROUND
14	EXISTING AIR CURTAIN TO REMAIN
15	CUSTOM WALLPAPER; CFCI; ART BY MOSCOT; PREPARE GWB SURFACE APPROPRIATELY TO RECEIVE WALLPAPER
16	DIE CUT VINYL LETTERING APPLIED TO FACE OF RISER AND TO FLOOR DIRECTLY ADJACENT TO STEP USING APPROPRIATE MATERIALS
17	RAISED MOVEABLE DISPLAY PLATFORM; SEE DETAIL
18	EXISTING COLUMN TO BE PAINTED; NO OTHER WORK
19	NEW OR EXISTING TIMBER SKIRTING BOARD; PAINT PT-4; TYPICAL THROUGHOUT
20	NEW TRY-ON STATION
21	EXISTING EXIT SIGN TO REMAIN; RELOCATE AS REQUIRED FOR VISIBILITY
22	NEW FLAG SIGN
23	MAIN STREET SIGN
24	WALL FOR FULL LENGTH MIRROR
25	FIVE 300mm DEEP WHITE MELAMINE SHELVES ON WHITE HEAVY-DUTY SHELF BRACKETS AND UPRIGHTS
26	EXISTING W.C. TO REMAIN ENTIRELY; REPAIR AS REQUIRED; WALLS PT-2
27	PICK UP IN BACK FAUX NEON SIGN; SEE SIGNAGE SHEET

See detail 6 on Drawing A11 – key notes

Advertisment Consent Item

See detail 4 on Drawing A11 – key notes

Advertisment Consent Item

See detail 5 on Drawing A11 – key notes

SW 6903 Cheerful Eggshell	RAL 1021 rapsgelb rape yellow jaune colza	PT-1
SW 6993 Lily Flat	RAL 1015 hellelfenbein light ivory ivoire clair	PT-2
SW 7107 Whitetail Eggshell	RAL 9010 reinweiss pure white blanc pur	PT-3
SW 7020 Black Fox Semi-gloss	RAL 8019 grautraun grey brown brun gris	PT-4

LLOYD FRUCHTMAN
ARCHITECTS
271 BIG CREEK ROAD RABUN GAP, GEORGIA 30568 USA

ISSUES AND REVISIONS

No.	Date	Description
	12 MAY 2026	ISSUED FOR REVIEW

Drawing A04 rev A

rev A_10th Aug 2026_

PROPRIETARY AND CONFIDENTIAL

CLIENT (TENANT)
MOSCOT
2045 WILLWOOD AVE
FARMINGDALE, NY 11735
DR. HARVEY MOSCOT - CEO
hm@mosnot.com
+1 212-647-1550
+1 212-647-1650 FAX
UTC -5

US ARCHITECT
LLOYD FRUCHTMAN
ARCHITECT
271 BIG CREEK ROAD
RABUN GAP, GA 30568
LLOYD FRUCHTMAN
lfruchtman@mac.com
+1 770-262-9756
UTC -5

SHOPFITTER
premier interiors international
11 rue albert einstein
cité descartes
77420 champs sur marne
france

premier interior solutions ltd england
Rob Horrell
director
t. +33 6 09 90 90 37
f. +33 1 60 04 70 68
UTC +1

MOSCOT
MANCHESTER
50 KING STREET
MANCHESTER M2 4LY, UK

Drawing Title
INTERIOR ELEVATIONS

Phase
STAGE 4 TECHNICAL DESIGN

Information contained herein and in all digital files associated therewith is authorized for use on the project named only and is the property of LLOYD FRUCHTMAN ARCHITECT and MOSCOT and may not be reproduced in any manner without express written or verbal permission from authorized individuals. © 2026 LLOYD FRUCHTMAN ARCHITECT

Project No.	26-003
Prepared by	LF
Checked by	LF
Date	12 MAY 2026

Drawing No.
A4 A
4 of 13

NOT RELEASED FOR CONSTRUCTION

MOSCOT 50 KING STREET