
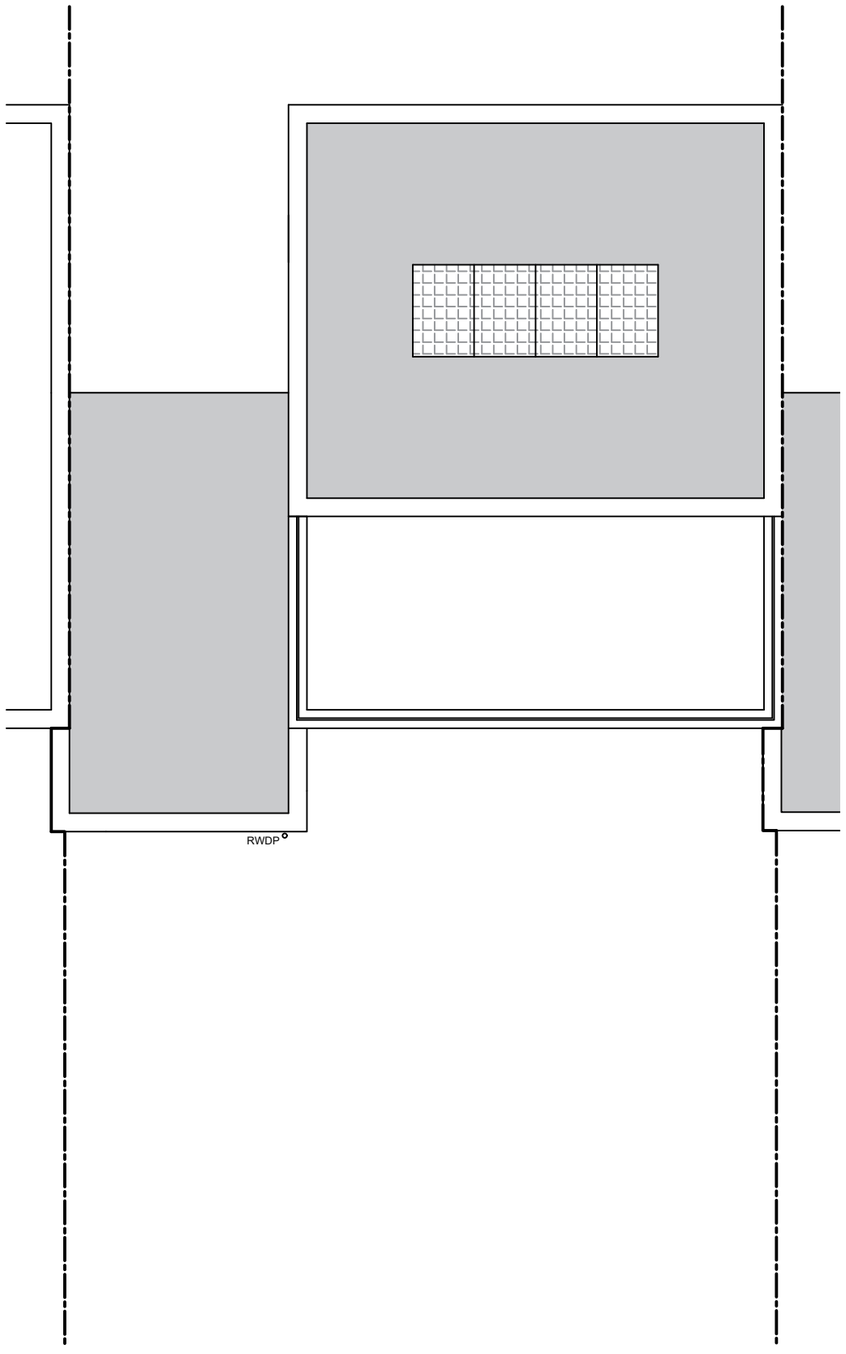


Roof Layout

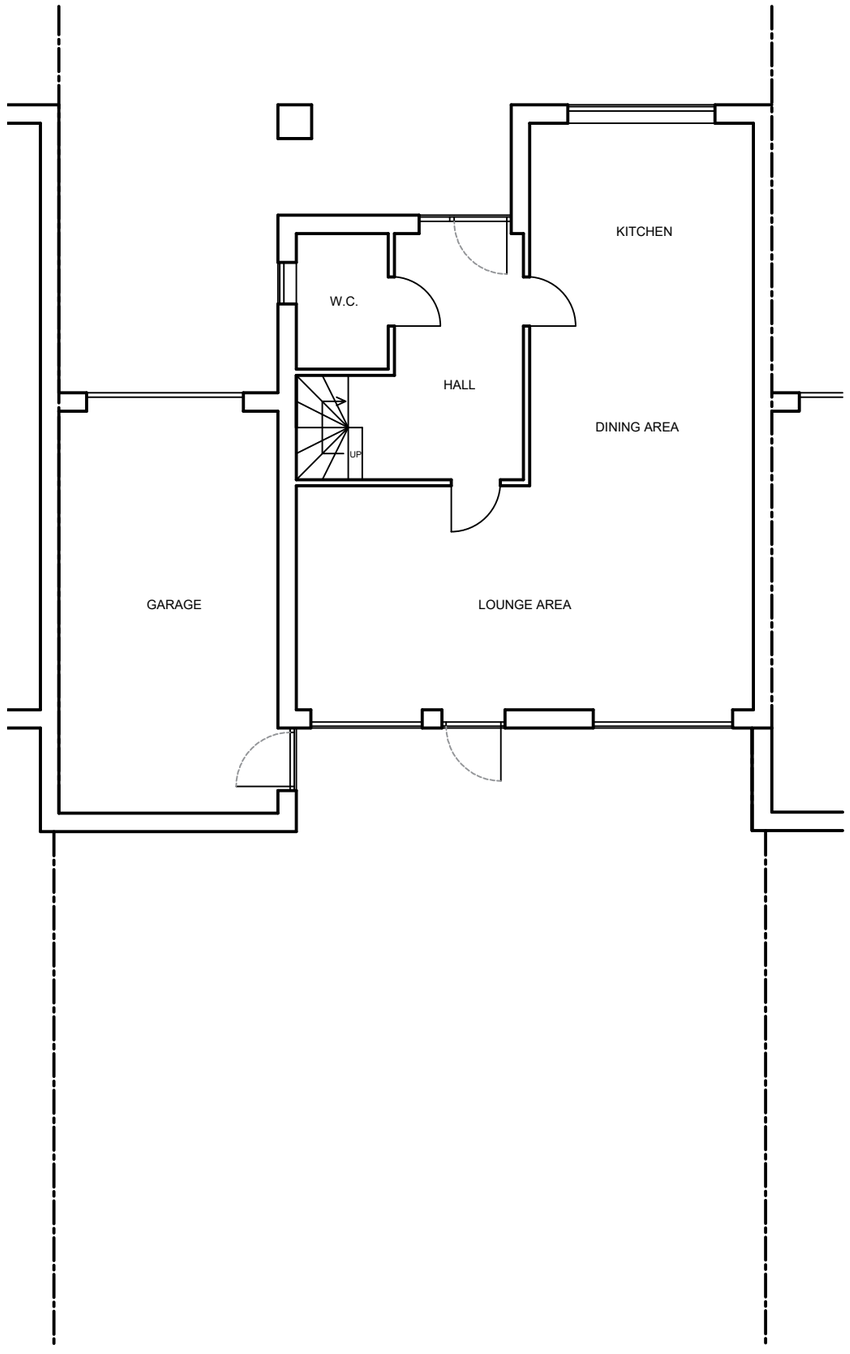

Plan Layout

Notes:
Any drawings or plans depicted make no allowance for the provision of any tie bars within the roof of the proposed conservatory. This can only be determined once the roof is put into manufacture.

These drawings are the property of Anglian Home Improvements and must not be used, distributed, loaned or copied without the express permission of Anglian Home Improvements.
All dimensions are in millimetres (mm) unless noted otherwise.
Do not use for base laying purposes

Produced on A3 paper

4 3 2 1 0 1:50 Scale Bar 1:100 0 1 2 3 4 5 6 7 8 9 10

Rev.	Date	Description	Initials

Anglian Home Improvements

V04 September 2024

Drawing title: Existing Plan and Elevations

CONTRACT No. : 900-18976

Page 1 of 4

Proposed: **PVCu Verandah**
at: 15 CHORLTON VILLAS
HARDY LANE
MANCHESTER
LANCASHIRE. M21 8DN

Drawers initials: SDr

Scale : 1:100

Date: 21/07/26