15 Chorlton Villas, 105 Hardy Lane, M21 8DN



15 Chorlton Villas
105 Hardy Lane,
Manchester,
M21 8DN


OS MasterMap Topographic Layer
Monday, August 10, 2026, ID: NMC-01291949
www.nationalmapcentre.co.uk

1:1250 scale print at A4, Centre: 381597 E, 392588 N

©Crown Copyright and database rights 2026 OS
Licence no. AC0000814278

N

Anglian Home Improvements
Raising the standard.

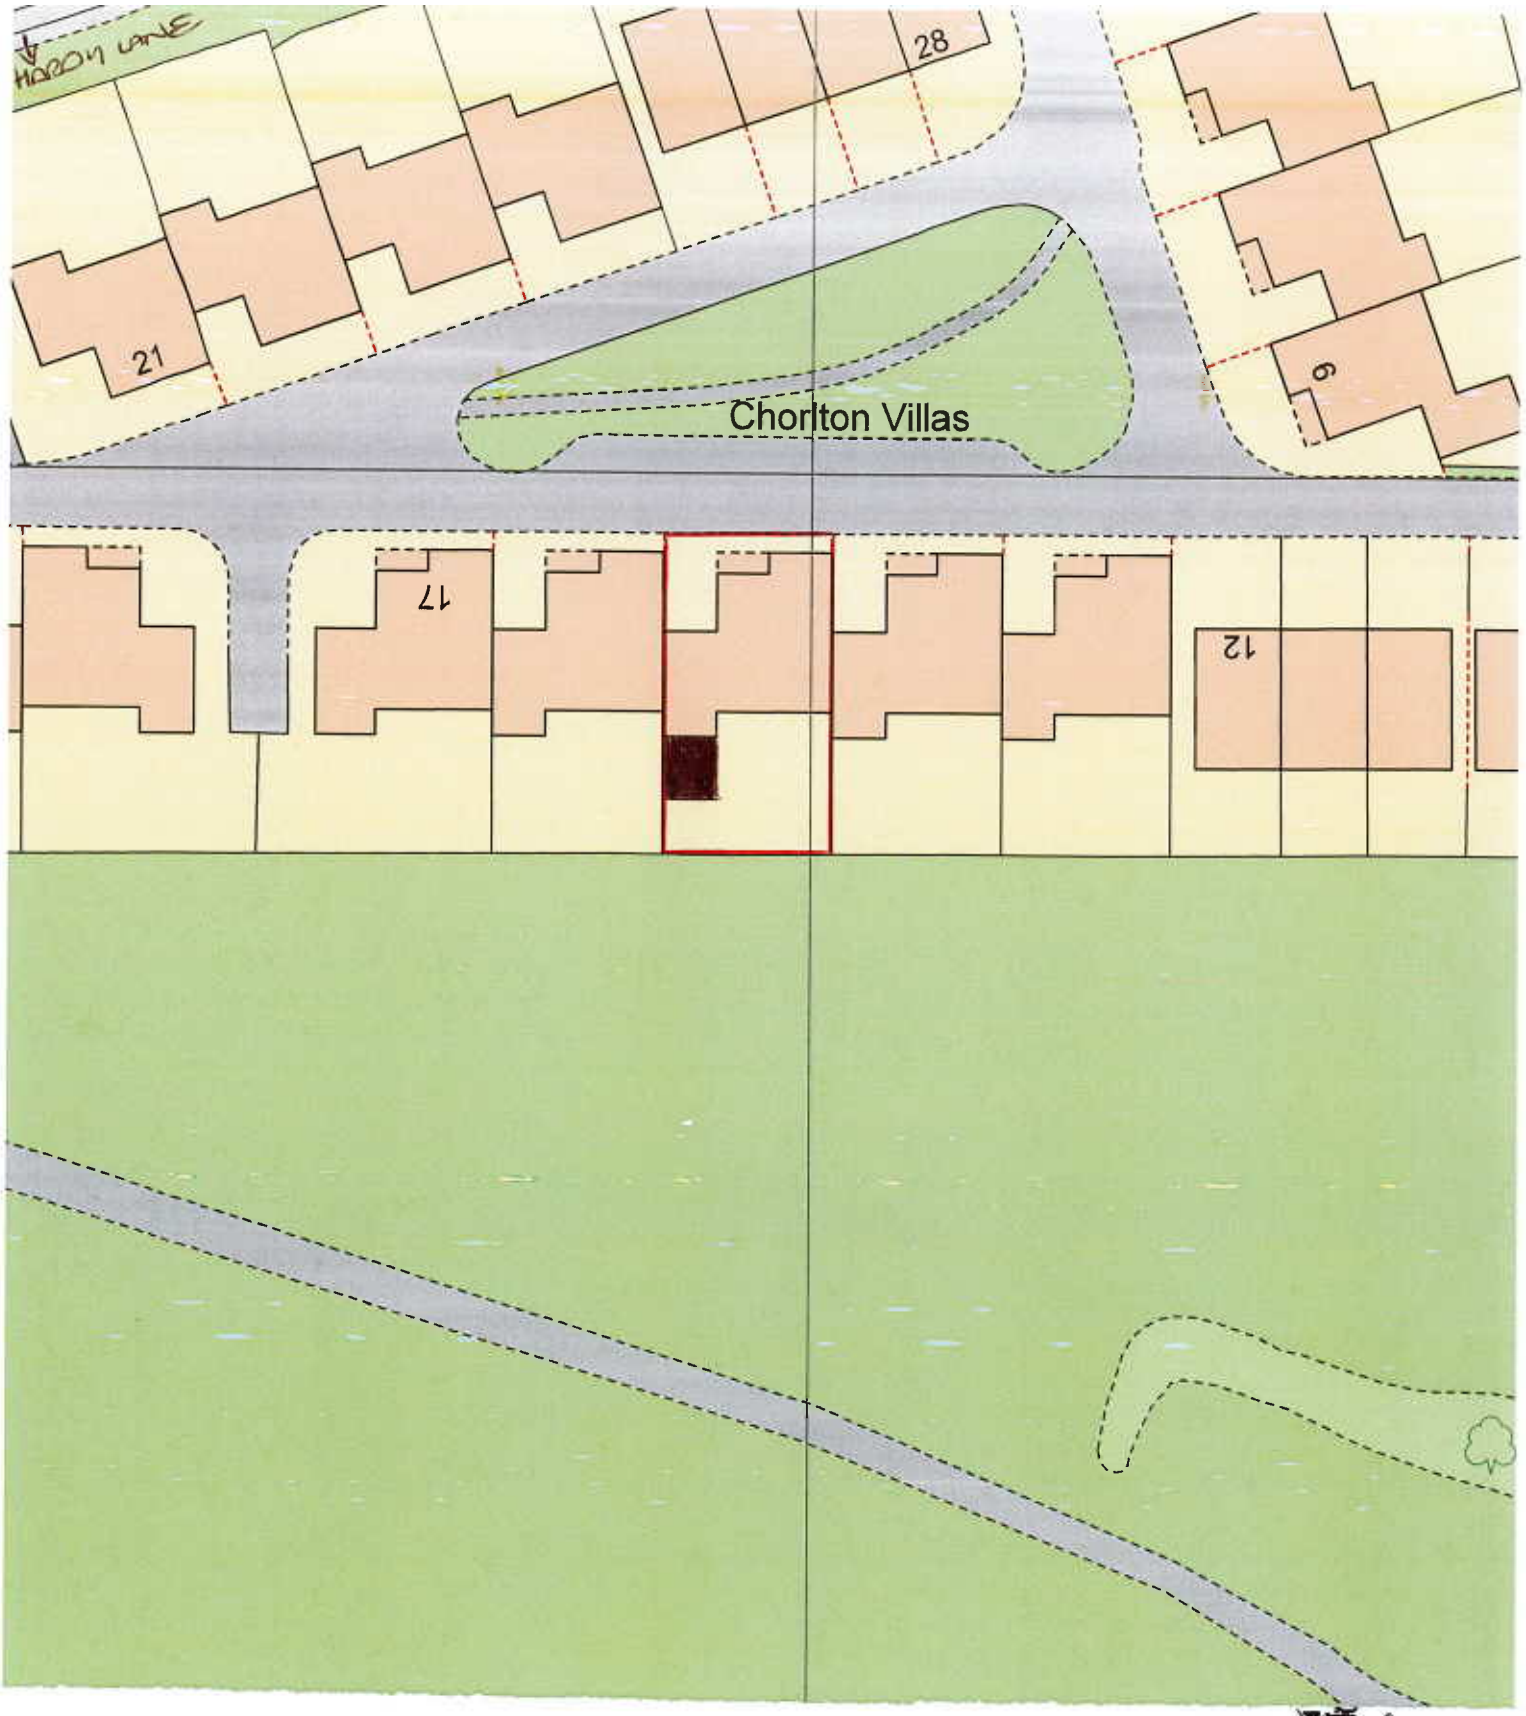

NATIONAL MAP CENTRE

Anglian Home Improvements
Raising the standard.

BLOCK PLAN

Site Address
15 CHORLTON VILLAS
105 HARDY LANE
MANCHESTER
M21 8DN

Os Licence number 100046950
Our Reference 900189776.

SCALE 1:500
0 20
METRES