
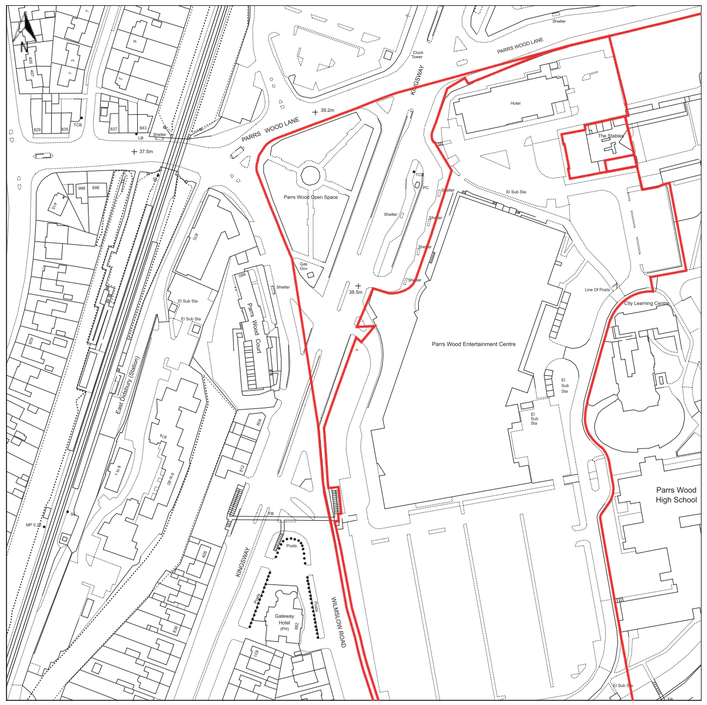


1:2500

50m 0 50m 100m 150m 200m 250m

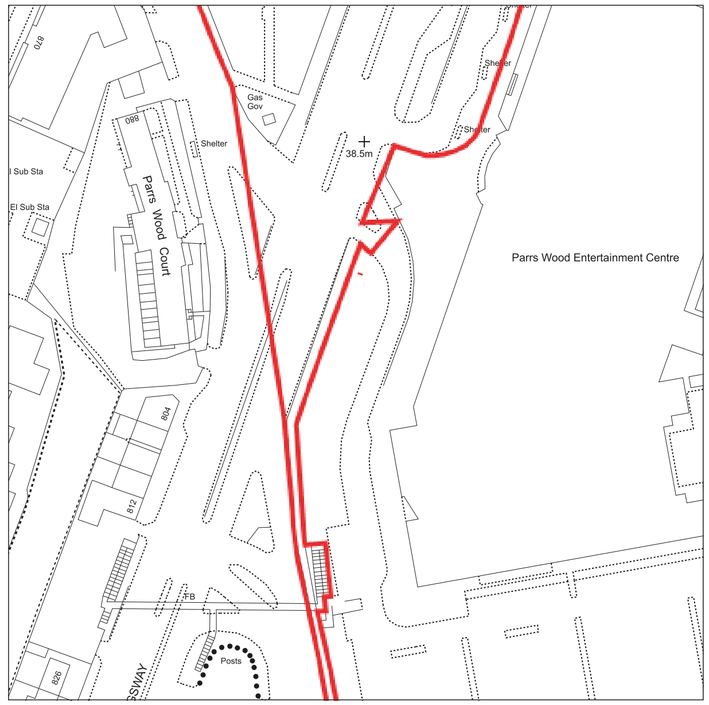

1:1250

25m 0 25m 50m 75m 100m 125m

REV	DATE	DESCRIPTION
01	03/08/26	INITIAL VISUAL ISSUED

COLOUR SPECIFICATION

ARTWORK SUPPLIED IN CMYK

PLEASE NOTE THAT COLOURS SUPPLIED AS CMYK WILL PRINT DIFFERENTLY ON VARIOUS MEDIA/MACHINES AND WILL NOT MATCH IF PRINTED AT A LATER DATE.
PLEASE SUPPLY PANTONE COLOURS IF A COLOUR MATCH IS REQUIRED.

RAL 5013 COBALT BLUE
60% SEMI-GLOSS

RAL 9016 TRAFFIC WHITE
MATT (INTERNALS)

RAL TBC

JOB NUMBER XE97677 SCALE 1:2500

PM PD DRAWN BY OW CHECKED BY SS

CLIENT
LS LEISURE

VISUAL
PARRS WOOD TOTEM PLANNING APPLICATION

ASTRA GROUP

© ALL RIGHTS RESERVED, INCLUDING THE RIGHT TO REPRODUCE IN WHOLE OR IN PART WITHOUT THE CONSENT OF ASTRA SIGNS LTD.
THIS PRINTOUT IS FOR VISUAL PURPOSES ONLY AND NOT TO BE USED AS AN EXACT COLOUR REFERENCE.

DOCUMENT UNCONTROLLED WHEN PRINTED

DO NOT SCALE FROM THIS DRAWING ALL DIMENSIONS TO BE CHECKED PRIOR TO MANUFACTURE