
COPYRIGHT OF ATELIER MB LTD
DO NOT SCALE FROM THIS DRAWING
DIMENSIONS TO BE CHECKED ON SITE

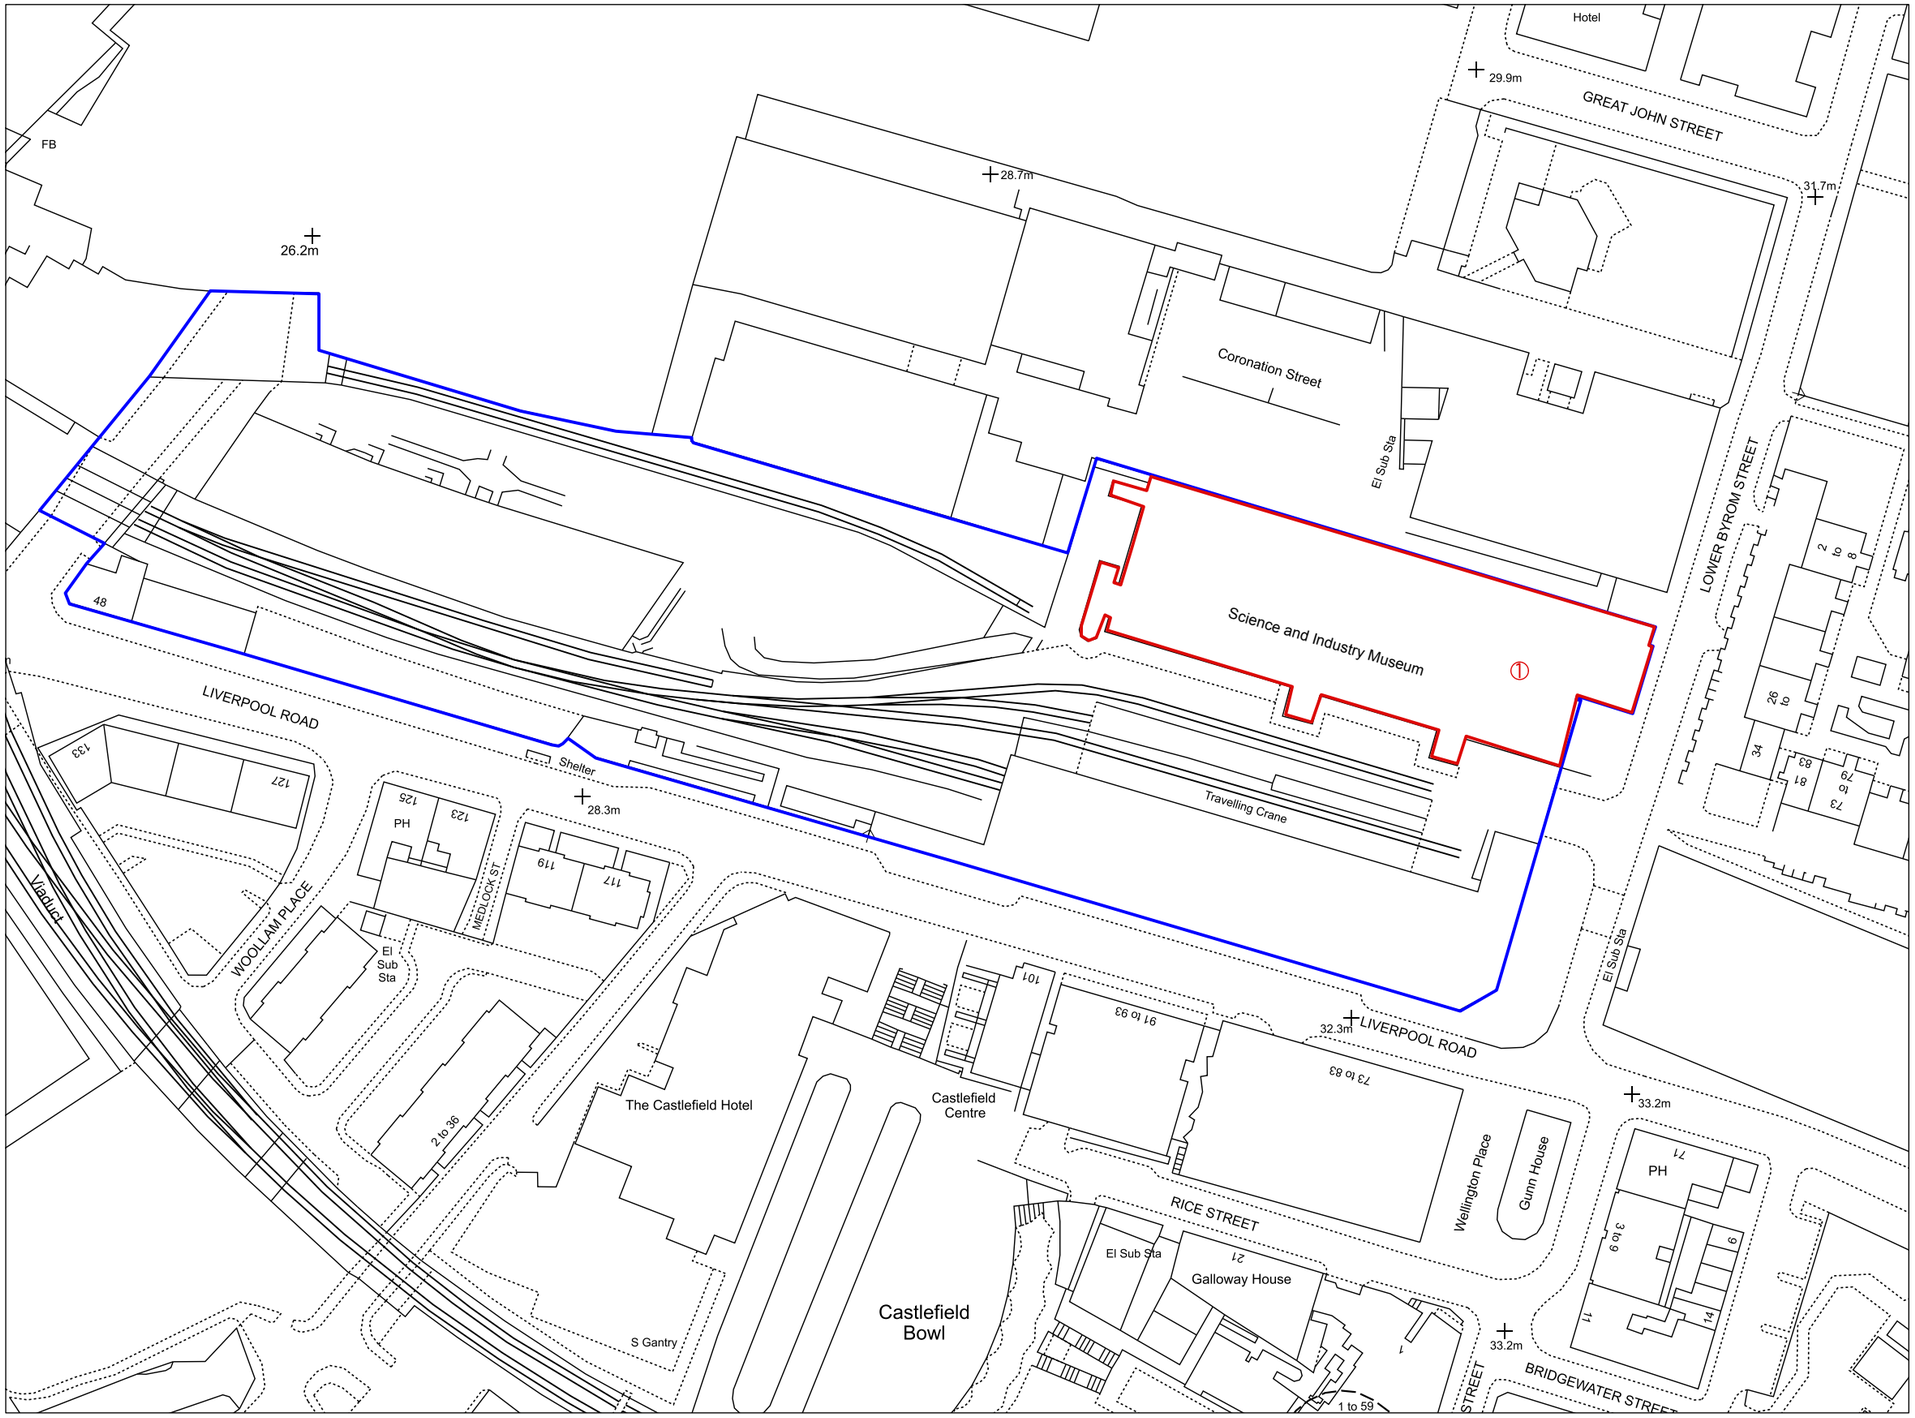

Notes:
1. See drawing P(400) Camera C_WH_022
2. See drawing P(410) Camera C_PH_004

Key
- Ownership
- Application site

REV	NOTE	DRN	CHK

Science and Industry Museum
Fire Works

Location Plan - New Warehouse

PROJECT REF.	2136
DRWG NO.	E(002)
REVISION	
SCALE	1:1250
DATE 1st	March 23
DRAWN	RG

SK sketch E existing P proposed T tender C construction FI final issue

+44 161 236 0051
ARCHITECT@ATELIERMB.CO.UK
ATELIER.MB