
Location Plan

Site Address: **Museum Of Science And Industry, Liverpool Road, Manchester, M3 4JP**

Date Produced: **13-Aug-2026**

Scale: **1:1250 @A3**

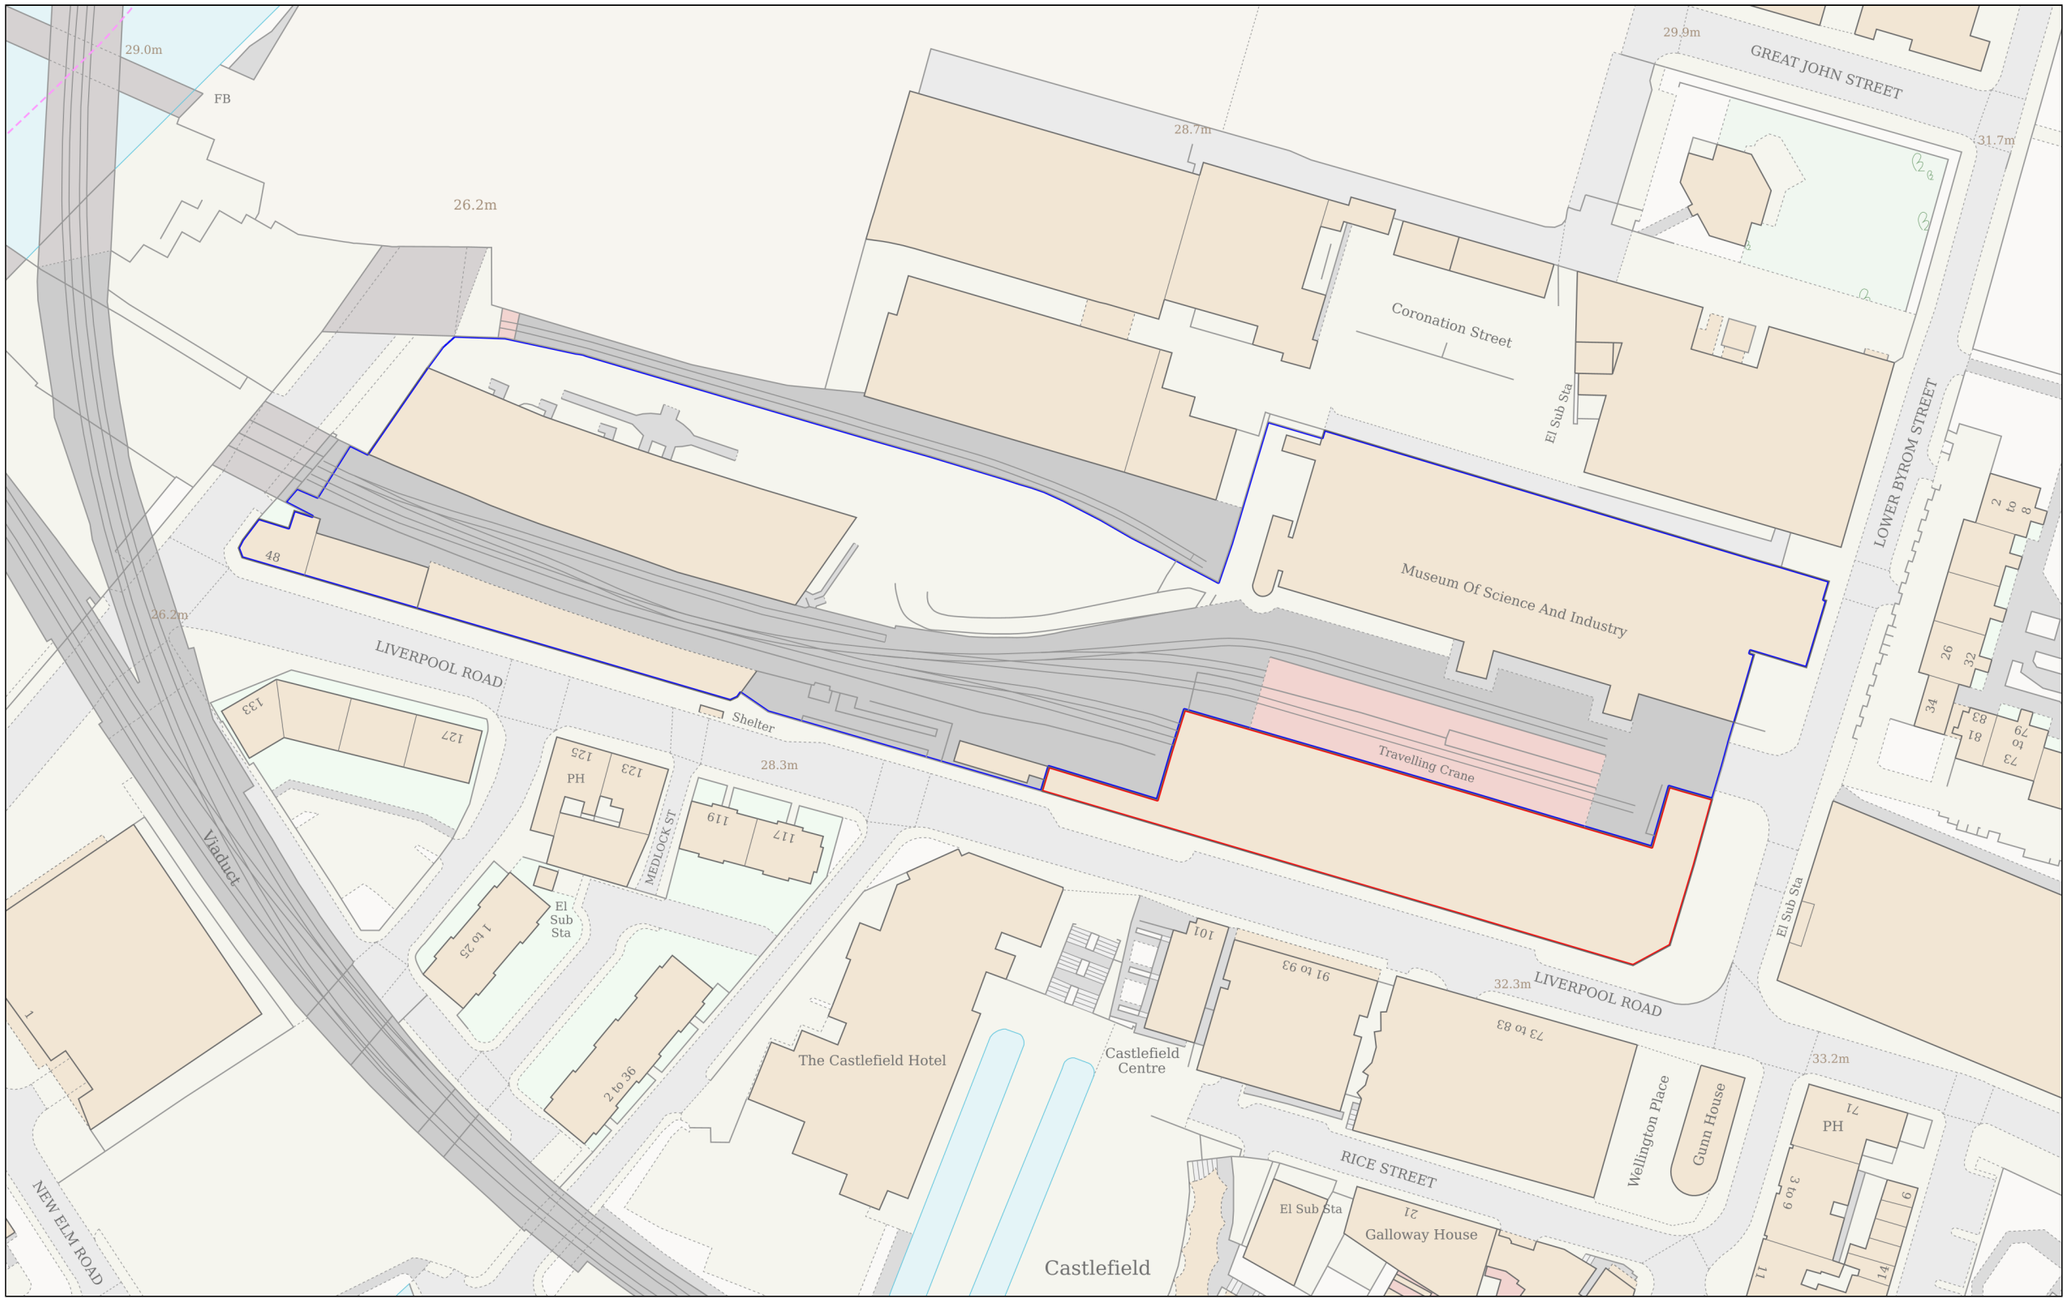

Planning Portal Reference: **PP-15114996v1**

0 50

Metres

Powered By TerraQuest

© Crown copyright and database rights 2026 OS 100042766