
Location Plan

Site Address: **15, Woodside Road, Manchester, M16 0BS**

PlanningPortal

Date Produced: **13-Aug-2026**

Scale: **1:1250 @A4**

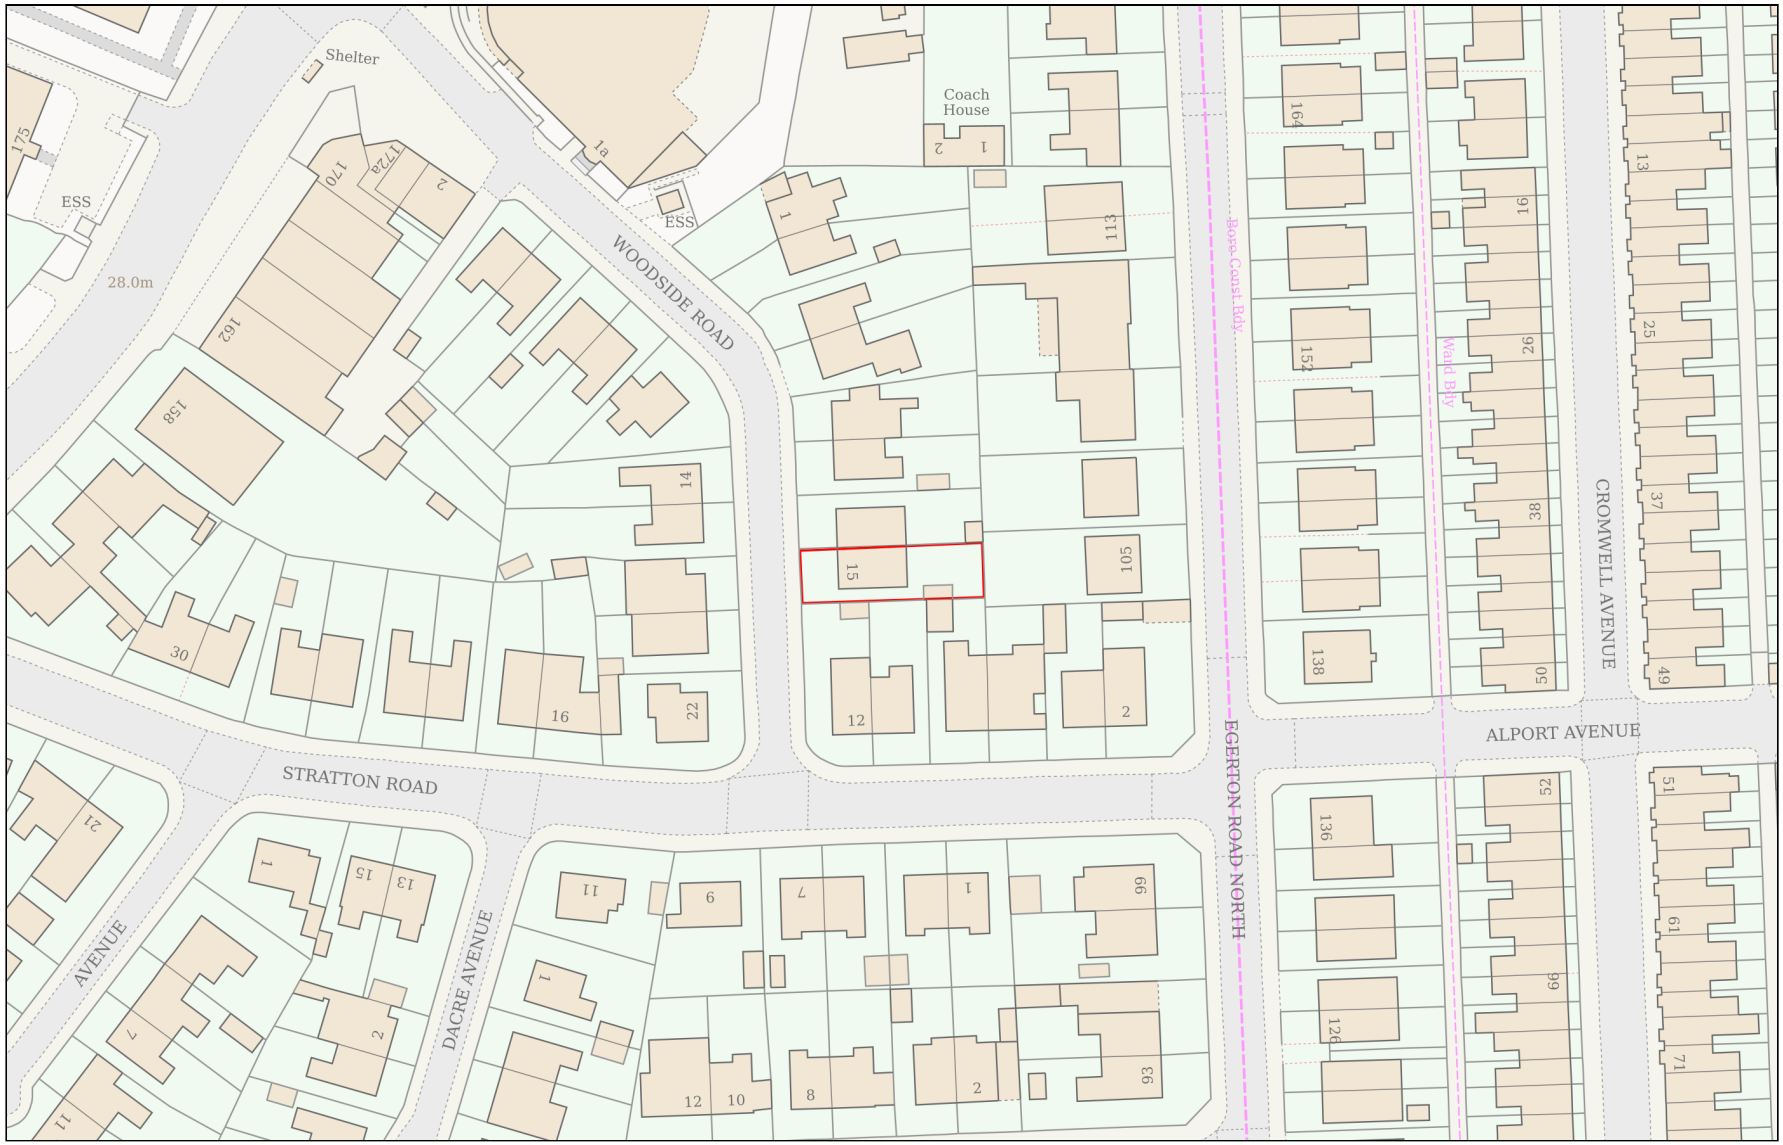

Planning Portal Reference: **PP-15153278v1**

Powered By TerraQuest

© Crown copyright and database rights 2026 OS 100042766