



Section F - F'
Scale 1:250

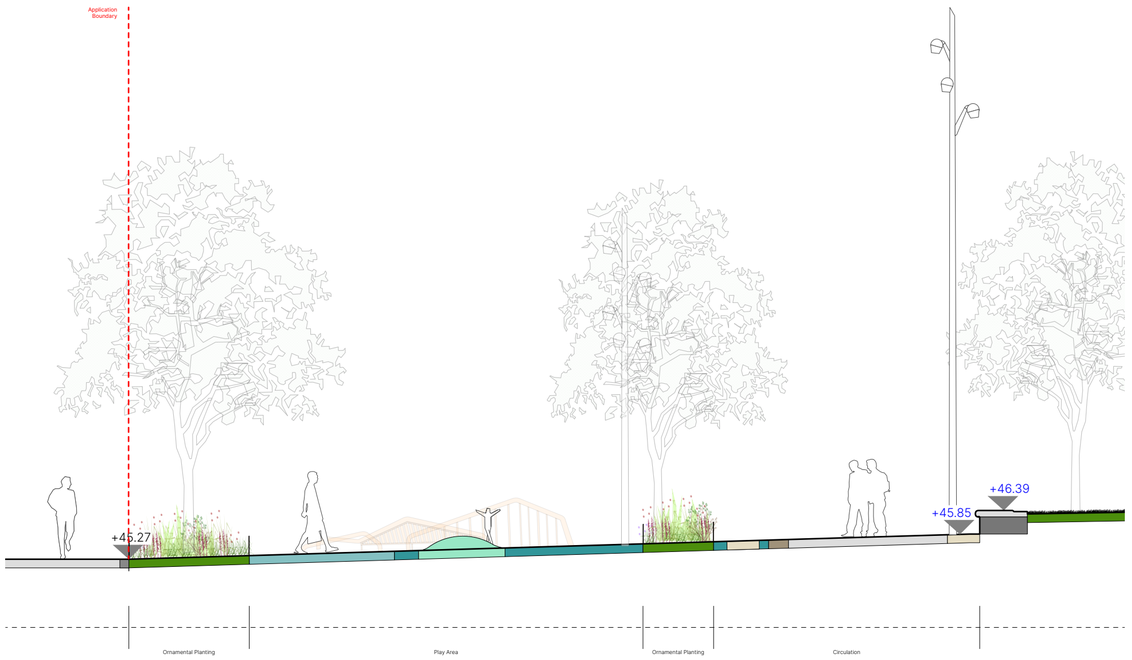

Section F - F' /A
Scale 1:100

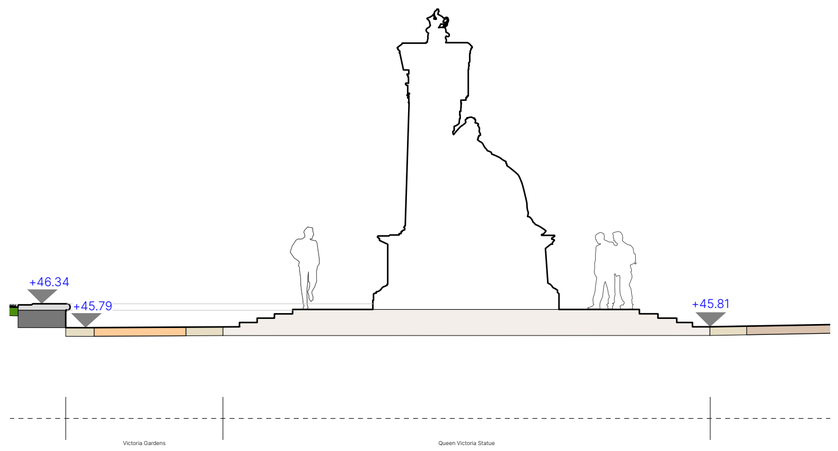

Section F - F' /B
Scale 1:100

© This drawing is copyright protected and may not be reproduced in whole or part without written authority from the owner.

NOTES:
1. Do not scale from this drawing.
2. Always work to noted dimensions.
3. All dimensions are in millimetres unless otherwise stated.
4. All setting out, levels and dimensions to be agreed on site.
5. The dimensions of all materials must be checked on site before being laid out.
6. This drawing must be read with the relevant specification clauses and detail drawings.
7. Order of construction and setting out to be agreed on site.

Location Plan



Revision	Date	Description	Drawn	Apprvd.
P01	12/08/26	Planning Issue	LTa	SC

PLANIT
Manchester | London | Liverpool | Leeds | Standish
Manchester
2 Back Grafton Street,
Altrincham,
Cheshire,
WA14 1DY
W: planit-ie.com
E: info@planit-ie.com
T: 0161 928 9281

Client	Manchester City Council
Project	Piccadilly Gardens
Drg Title	Typical Section F-F'

Created on	Created by	Approved by
14-07-2026	LTa	SC

Scale	Size	Workstage
Varies	A2	Planning

Drg No.	Suitability	Revision
4004-PLA-XX-XX-DR-L-3001	S2	P01

© Planit I.E. Limited

Internal Source file:4004-PLA-XX-XX-DR-L-0001-Piccadilly-Sections-PLANNING.vwx