
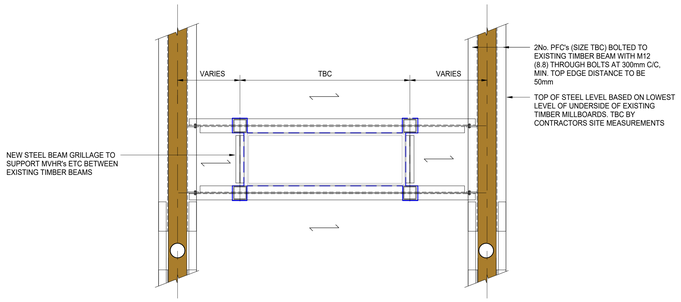



TYPICAL PLAN

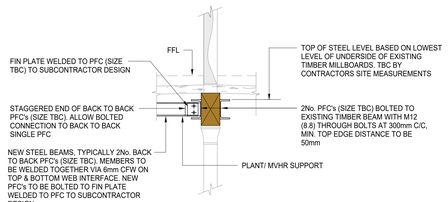

SECTION THROUGH EXISTING TIMBER BEAM


SUPPORT TO PLANT/ MVHR

SCALE: 1 : 20

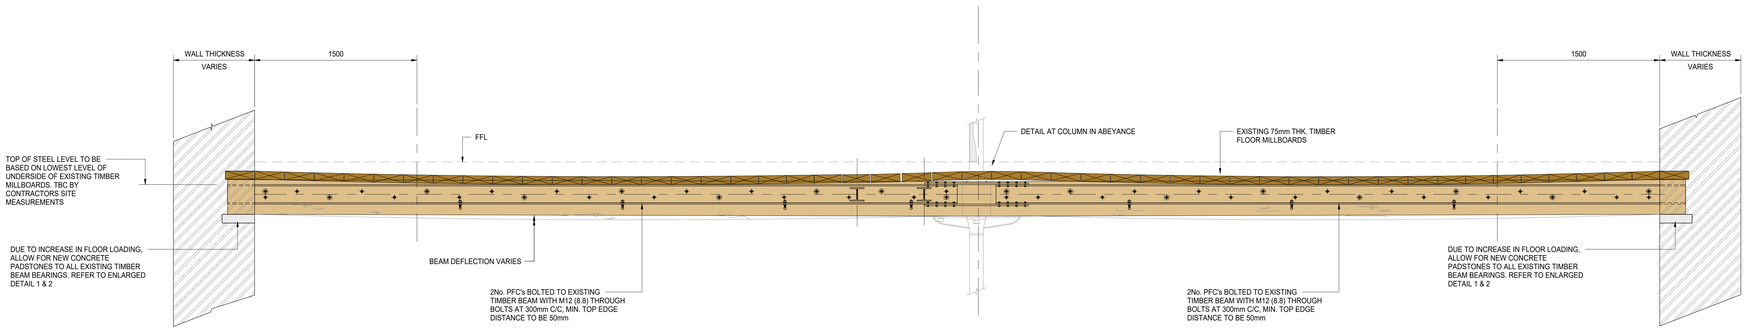


TYPICAL ELEVATION ON MAIN BUILDING FLOOR STRENGTHENING

SCALE: 1 : 20

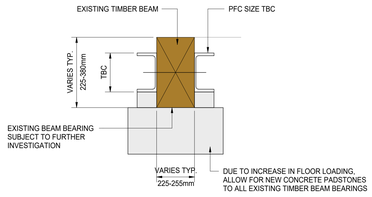


ENLARGED DETAIL 1

SCALE: 1 : 10

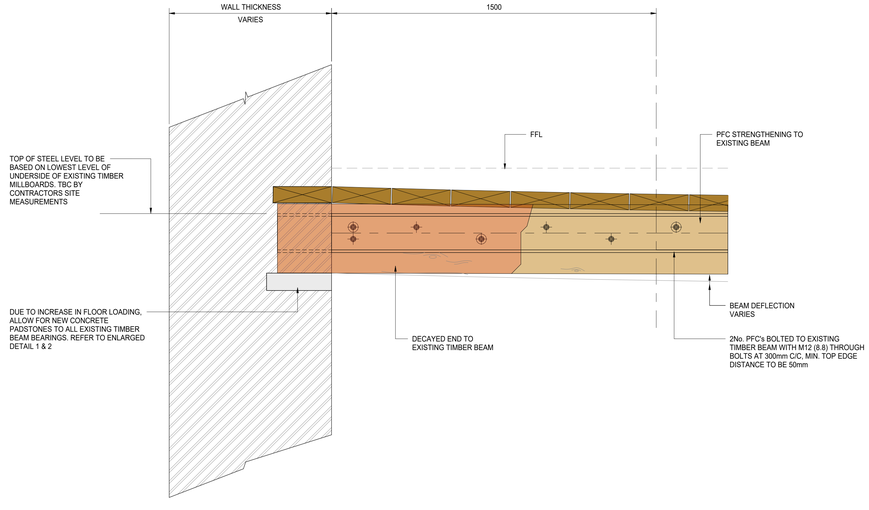


ENLARGED DETAIL 2

SCALE: 1 : 10

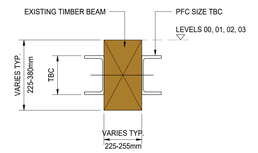

TYPICAL TIMBER BEAM STRENGTHENING DETAIL SECTION - DETAIL 1


SCALE: 1 : 10

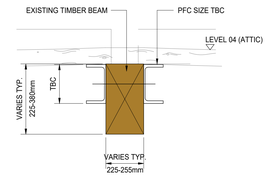

TYPICAL TIMBER BEAM STRENGTHENING DETAIL SECTION - DETAIL 2

SCALE: 1 : 10

DETAIL TO BE FURTHER DEVELOPED

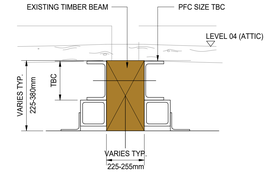

TYPICAL TIMBER BEAM END BEARING STRENGTHENING DETAIL SECTION - DETAIL 3

SCALE: 1 : 10

STANDARD NOTES

1. THIS DRAWING IS TO BE READ IN CONJUNCTION WITH ALL RELEVANT ARCHITECT'S AND ENGINEER'S DRAWINGS AND THE SPECIFICATIONS.
2. THIS DRAWING SHOULD NOT BE SCALED.
3. ALL DIMENSIONS ARE TO BE VERIFIED BY THE CONTRACTOR ON SITE.
4. ALL DISCREPANCIES SHOULD BE REPORTED TO C.A.E.A. PRIOR TO THE COMMENCEMENT OF WORKS.

© CIVIC LIMITED

DATE	REV	DESCRIPTION	DRAWN	CHKD
01.04.26	P03	STAGE 3 ISSUE	IB	HK
26.03.26	P02	WORK IN PROGRESS	IB	HK
12.03.26	P01	WORK IN PROGRESS ISSUE	IB	HK

CIVIC

team-civic.com

PROJECT
MARLSBRO HOUSE, MANCHESTER

TITLE
SHEET 1 - FLOOR REPAIRS & STRENGTHENING

DRAWING STATUS				STATUS CODE
STAGE 3				S1
CE PROJECT No.	SCALE @ A0	DATE CREATED	DRAWN	CHECKED
1698-01	NOTED	FEB.26	IB	HK
DRAWING No.				REV
1698-CIV-XX-ZZ-D-S-81020				P03