
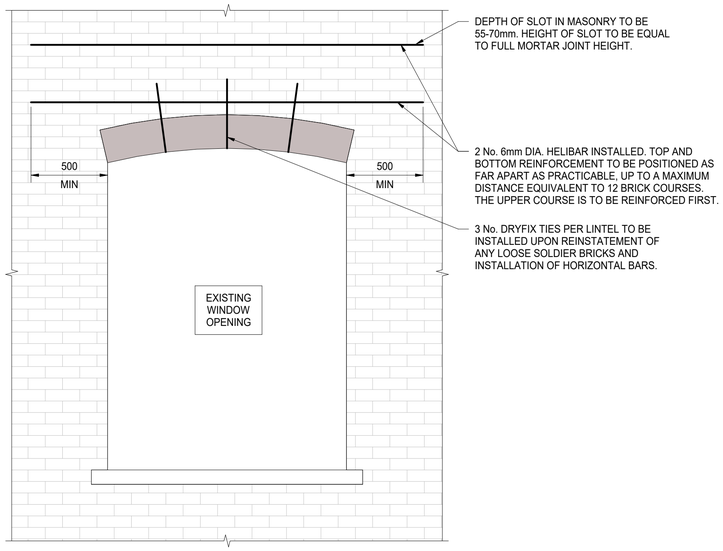



DETAIL A - LINTEL REPAIR DETAIL

SCALE: 1 : 20

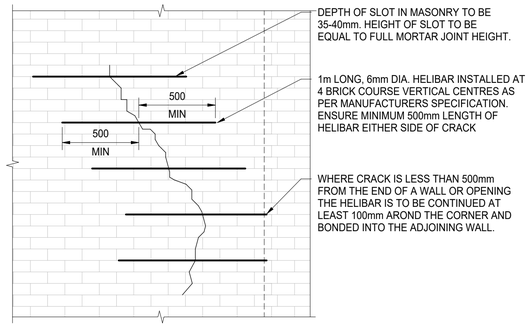

DETAIL B - MASONRY STITCH REPAIR

SCALE: 1 : 20

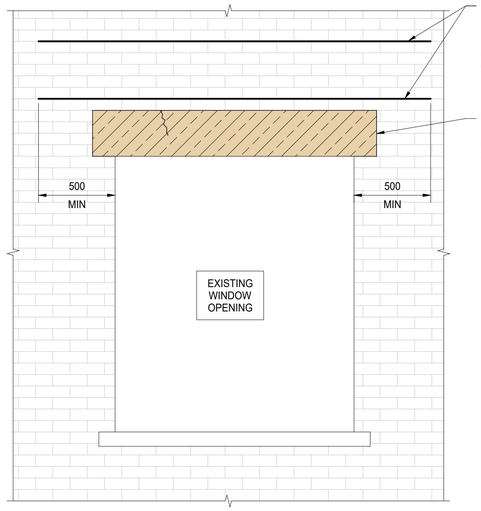

DETAIL C - SANDSTONE LINTEL REPAIR DETAIL

SCALE: 1 : 20

DETAIL D - KEY DETAIL TO INFILLED WINDOWS BEING RETAINED


SCALE: 1 : 20

DETAIL E - KEY DETAIL AROUND WINDOWS

SCALE: 1 : 20


DETAIL F - PLAN ON REINFORCED CONCRETE ELBOW TIE DETAIL

SCALE: 1 : 20

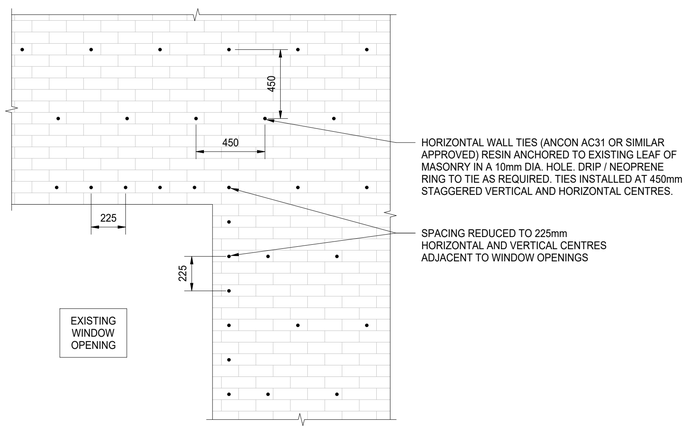

DETAIL G - POST FIXED HELICAL TIE DETAIL

SCALE: 1 : 20

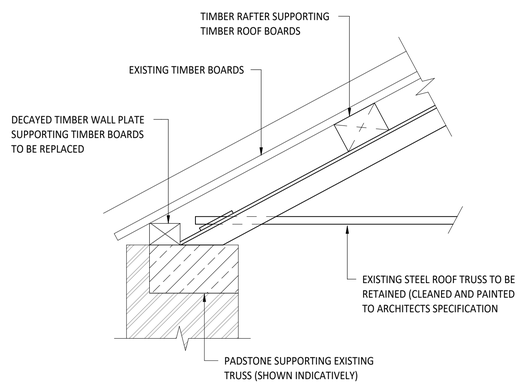

DETAIL 6 - TIMBER WALL PLATE DETAIL

SCALE: 1 : 10

STANDARD NOTES

1. THIS DRAWING IS TO BE READ IN CONJUNCTION WITH ALL RELEVANT ARCHITECT'S AND ENGINEER'S DRAWINGS AND THE SPECIFICATIONS.
2. THIS DRAWING SHOULD NOT BE SCALED.
3. ALL DIMENSIONS ARE TO BE VERIFIED BY THE CONTRACTOR ON SITE.
4. ALL DISCREPANCIES SHOULD BE REPORTED TO C.A./E.A. PRIOR TO THE COMMENCEMENT OF WORKS.

© CIVIC LIMITED

DATE	REV	DESCRIPTION	DRAWN	CHKD
01.04.26	P03	STAGE 3 ISSUE	IB	HK
26.03.26	P02	WORK IN PROGRESS	IB	HK
12.03.26	P01	WORK IN PROGRESS ISSUE	IB	HK

CIVIC

team-civic.com

PROJECT

MARLSBRO HOUSE, MANCHESTER

TITLE

SHEET 2 - MASONRY REPAIRS & LINTELS

DRAWING STATUS	STATUS CODE
STAGE 3	S1

CE PROJECT No.	SCALE @ A1	DATE CREATED	DRAWN	CHECKED
1698-01	NOTED	FEB.26	IB	HK

DRAWING No.	REV
1698-CIV-XX-ZZ-D-S-81002	P03