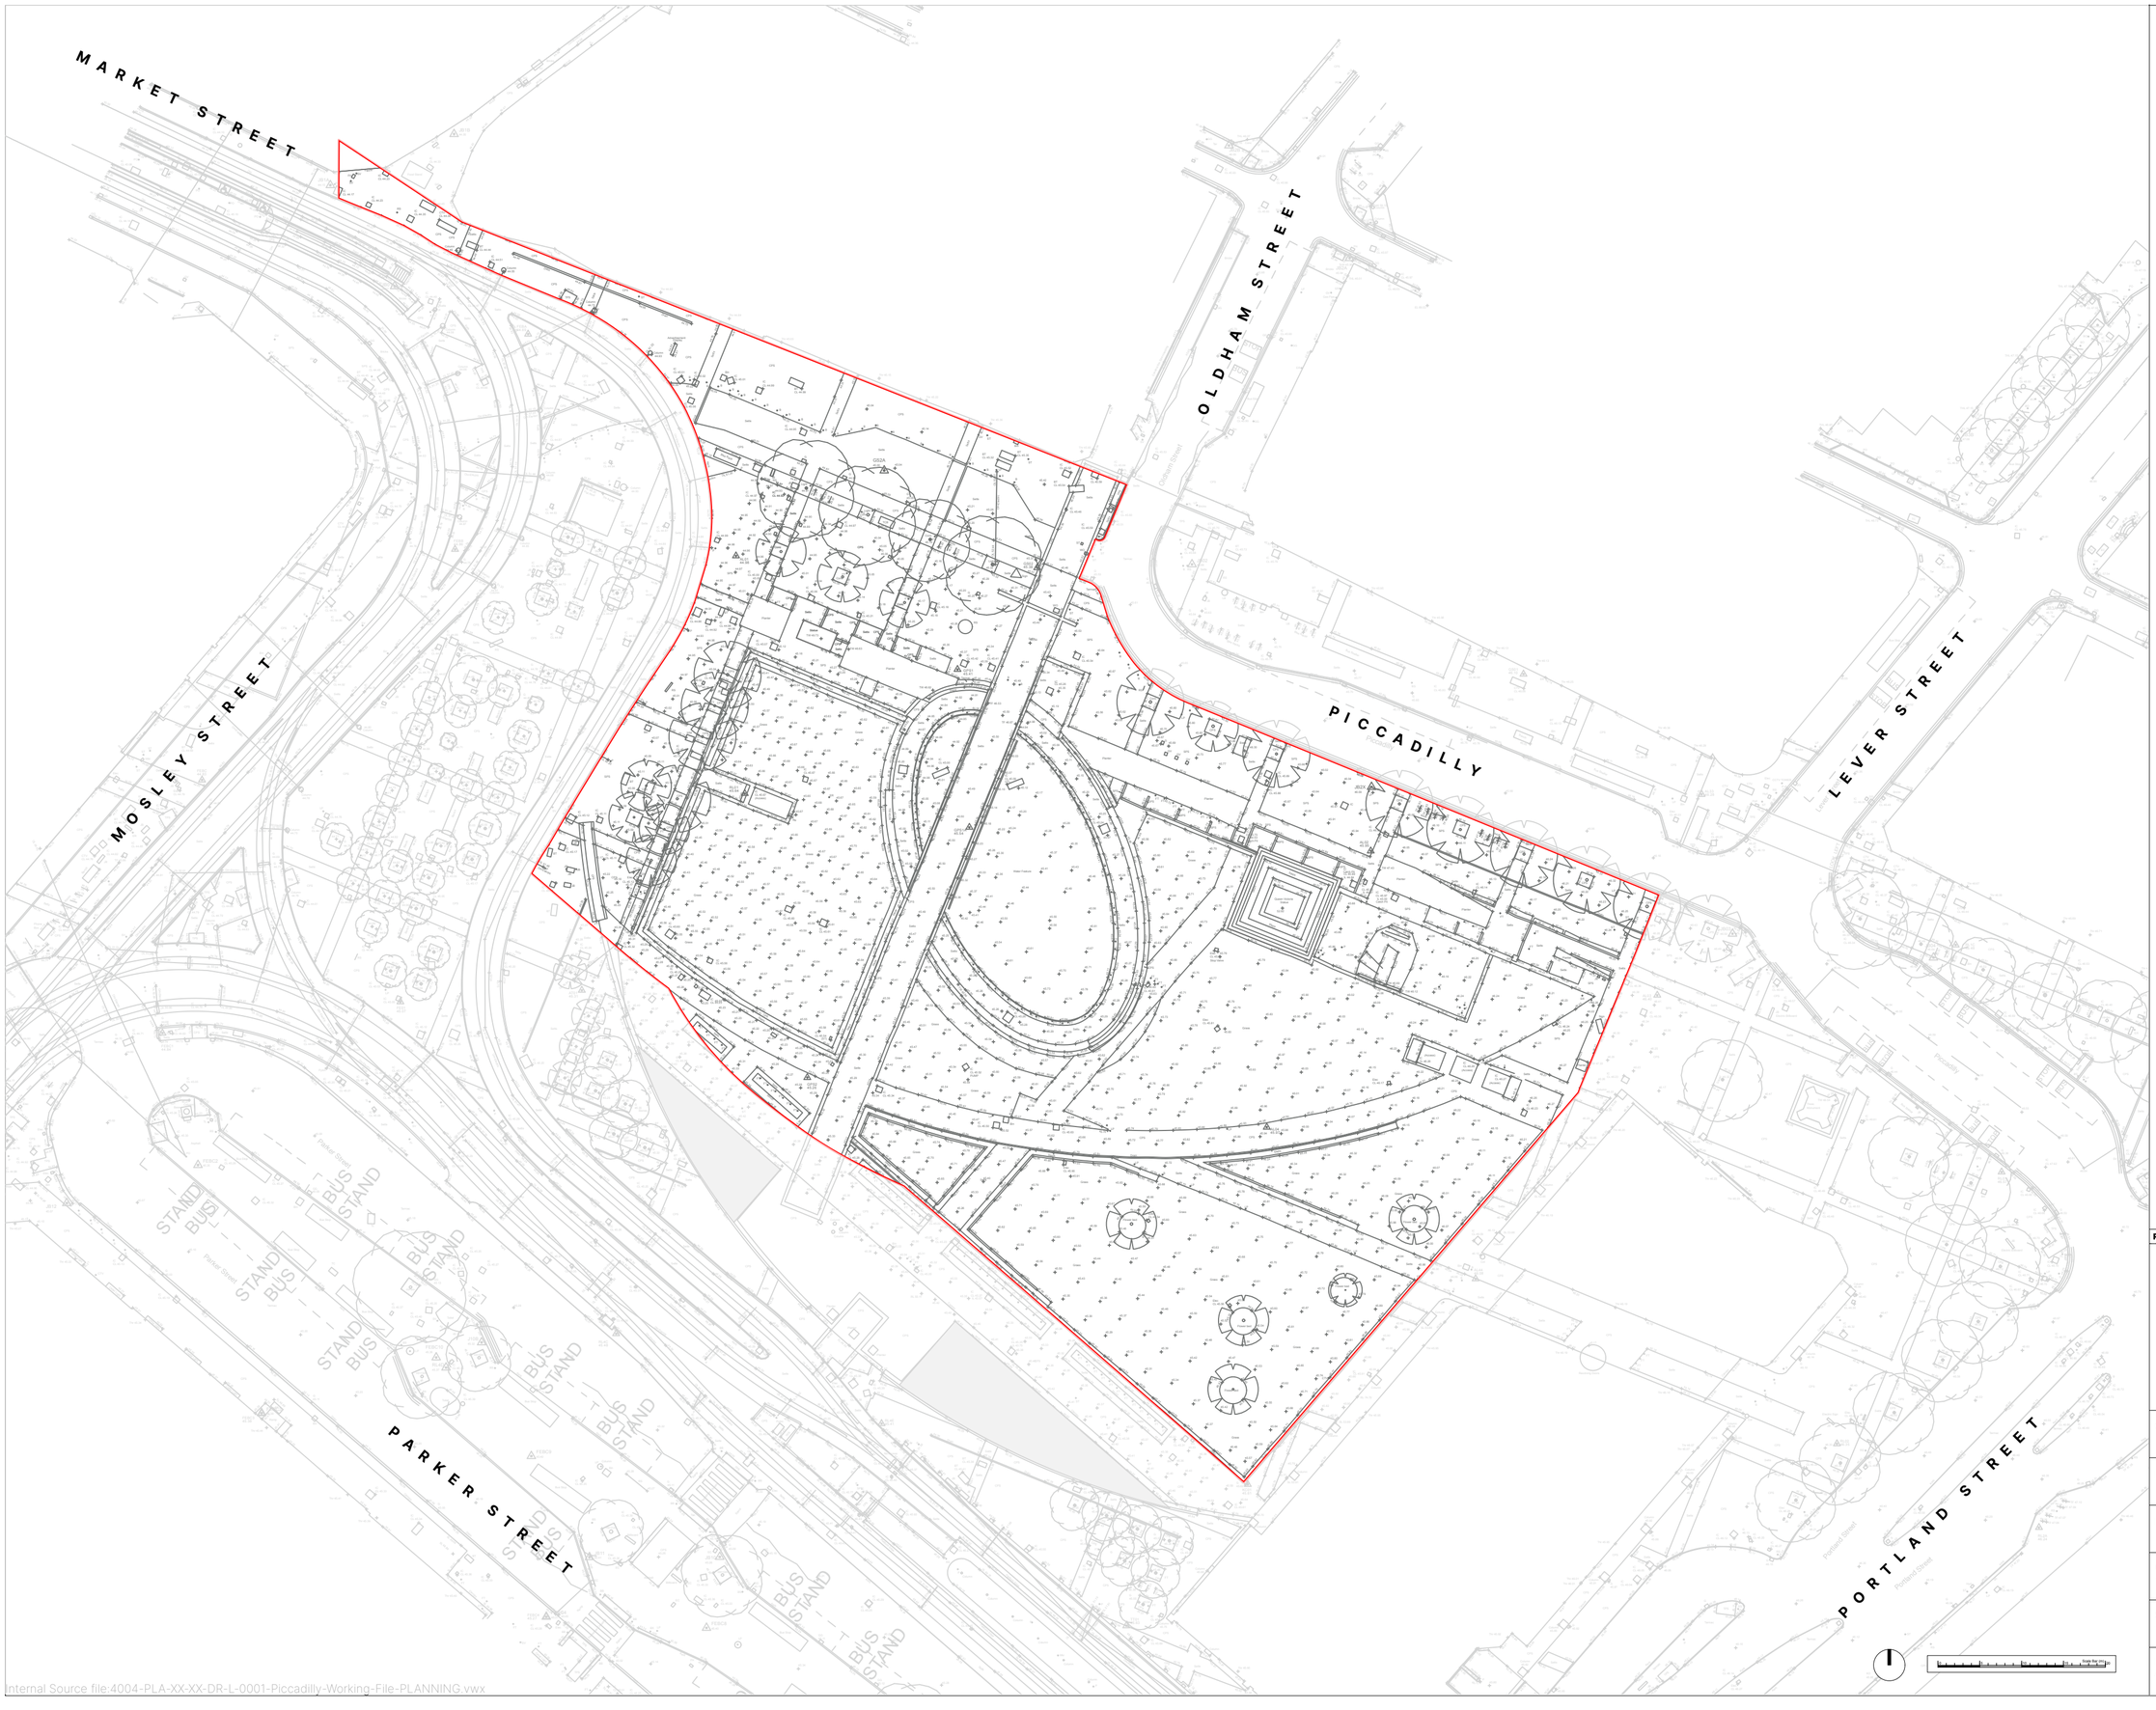



© This drawing is copyright protected and may not be reproduced in whole or part without written authority from the owner.

**NOTES:**
1. Do not scale from this drawing.
2. Always work to noted dimensions.
3. All dimensions are in millimetres unless otherwise stated.
4. All setting out, levels and dimensions to be agreed on site.
5. The dimensions of all materials must be checked on site before being laid out.
6. This drawing must be read with the relevant specification clauses and detail drawings.
7. Order of construction and setting out to be agreed on site.

**KEY**

**Red Line Boundary**

| Revision | Date | Description | Drawn | Apprvd. |
|---|---|---|---|---|
| P01 | 12/08/26 | Planning | CB | LH |

PLANIT

Manchester | London | Liverpool | Leeds | Standish

**Manchester**
2 Back Grafton Street,
Altrincham,
Cheshire,
WA14 1DY

W: planit-ie.com
E: info@planit-ie.com
T: 0161 928 9281

| | |
|---|---|
| **Client** | Manchester City Council |
| **Project** | Piccadilly Gardens |
| **Drg Title** | Existing Topographic survey |

| Created on | Created by | Approved by |
|---|---|---|
| 13-04-2026 | CB | LH |

| Scale | Size | Workstage |
|---|---|---|
| 1:500 | A2 | Planning |

**Drg No.** 4004-PLA-XX-XX-DR-L-0008

**Suitability** S2 **Revision** P01

© Planit I.E. Limited

Internal Source file:4004-PLA-XX-XX-DR-L-0001-Piccadilly-Working-File-PLANNING.vwx