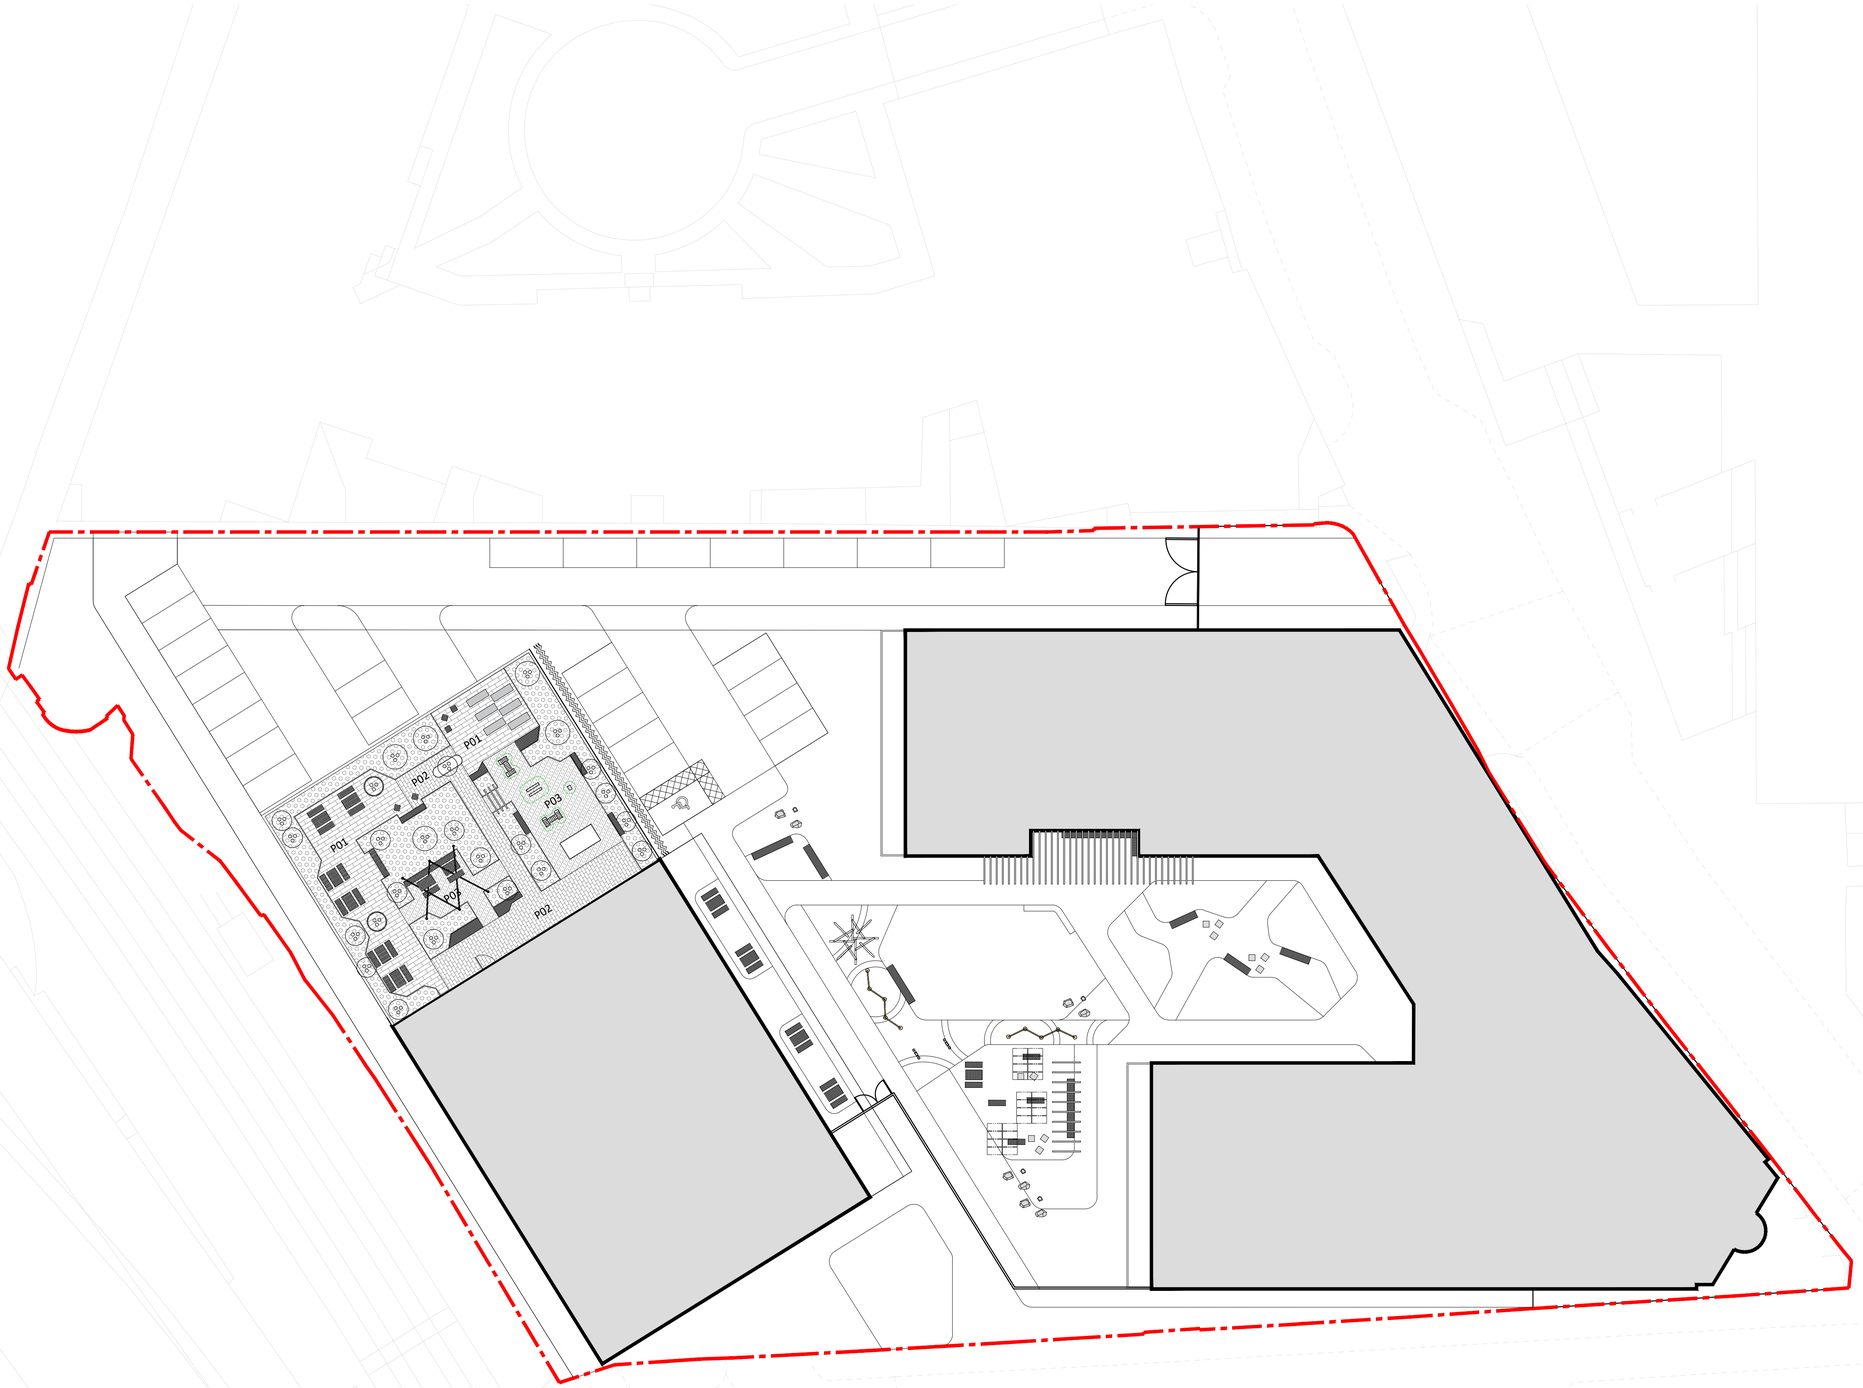


Key

- Planning application boundary
- BLDG — Proposed building
- P01 — Porcelain Tiles - type 01
- P02 — Porcelain Tiles - type 02
- P03 — Porcelain Decking- type 03
- P04 — Concrete pavers - type 03
- Proposed raised planters
- Proposed furnitures
- Proposed gym equipments
- Proposed Tennis table
- Proposed arbors
- Proposed tree pots
- Proposed festoon lighting
- Proposed tree in soft landscape
- Proposed shrub planting

Notes

1. All dimensions in mm, unless otherwise stated.
2. Scaling from drawing if printed incorrectly may lead to errors.
3. All information outside red line boundary shown for contextual purpose only.
4. All hatch patterns are indicative only unless stated otherwise. This drawing is to be read in conjunction with all re-form landscape architecture documentation AND all relevant documentation from the design team.
6. Levels information on this drawing illustrates the design intent. The contractor is to check and verify all levels and dimensions against site survey information.
7. Any discrepancies in the design information are to be brought to the attention of re-form landscape architecture, in writing, prior to commencement of construction works.
8. All proprietary products shall be installed in strict accordance with manufacturers written instructions.
9. Refer to other consultants' drawings and specifications for the following design information:
   - Foundation details
   - Base course and/or sub bases design & specification
   - Waterproofing of any element
   - Levels & Drainage design and infrastructure
   - Lighting and ducting
   - Existing & proposed utilities
10. Plant quantities are to suit site areas in accordance with scheduled plant densities.
11. Any proposed plant substitution shall be agreed with the landscape architect prior to ordering.

Description of revision	Drawn by	Checked by	Approved by	Revision
06.03.26 For information	ALP	JS	JM	P01

re-form landscape architecture

W: re-formlandscape.com
E: info@re-formlandscape.com
Edinburgh +44 (0)131 354 1876
Leeds +44 (0)113 245 4695
Manchester +44 (0)161 397 4953

Project
1 CASTLEFIELD, MANCHESTER
RF25-1285

Client
ALLIED LONDON

Document title
LANDSCAPE GENERAL ARRANGEMENT- PODIUM

Paper size
A1

Scale
1:250

Status
FOR INFORMATION

S2

Drawing number
1285-RFM-ZZ-RF-DR-L-10101

Revision
P01

© re-form landscape architecture