



DETAIL 1 - STITCH REPAIR ON BRICKWORK

SCALE: 1 : 20

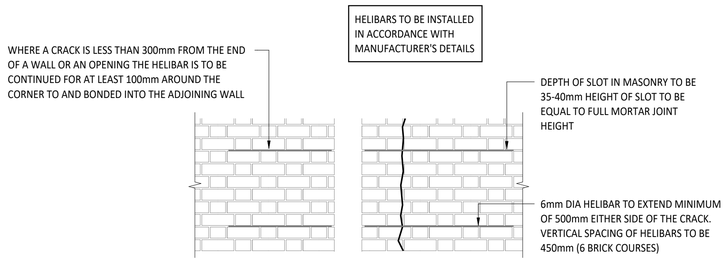


DETAIL 2 - STITCH REPAIR ON BRICKWORK NEAR A CORNER

SCALE: 1 : 20

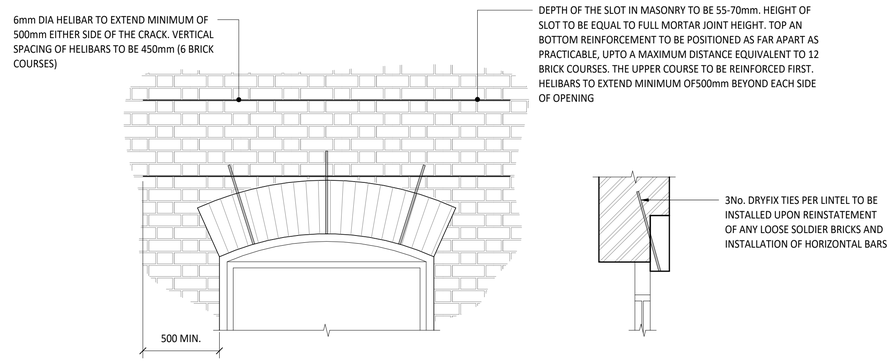


DETAIL 3 - STITCH REPAIR ON BRICK LINTEL

SCALE: 1 : 20

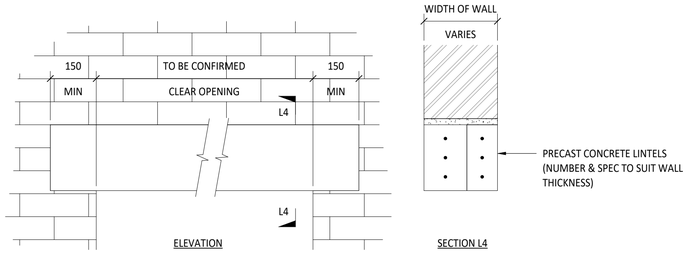


TYPICAL NEW LINTEL IN EXISTING INTERNAL MASONRY WALL

SCALE: 1 : 10

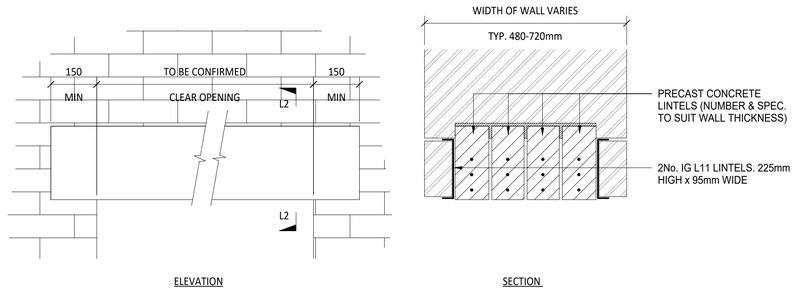

TYPICAL NEW LINTEL IN EXISTING EXTERNAL BRICK MASONRY WALL

SCALE: 1 : 10

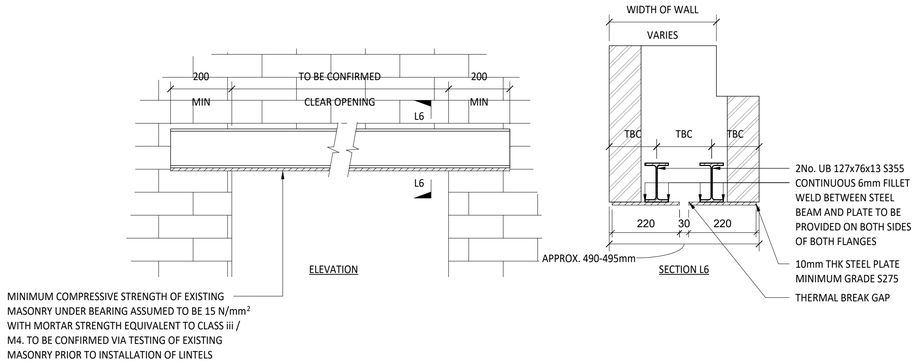

TYPICAL NEW LINTEL IN EXISTING EXTERNAL BRICK MASONRY WALL

SCALE: 1 : 10

STANDARD NOTES

1. THIS DRAWING IS TO BE READ IN CONJUNCTION WITH ALL RELEVANT ARCHITECT'S AND ENGINEER'S DRAWINGS AND THE SPECIFICATIONS.
2. THIS DRAWING SHOULD NOT BE SCALED.
3. ALL DIMENSIONS ARE TO BE VERIFIED BY THE CONTRACTOR ON SITE.
4. ALL DISCREPANCIES SHOULD BE REPORTED TO C.A./E.A. PRIOR TO THE COMMENCEMENT OF WORKS.

© CIVIC LIMITED

DATE	REV	DESCRIPTION	DRAWN	CHKD
01.04.26	P03	STAGE 3 ISSUE	IB	HK
26.03.26	P02	WORK IN PROGRESS	IB	HK
12.03.26	P01	WORK IN PROGRESS ISSUE	IB	HK

PROJECT: MARLSBRO HOUSE, MANCHESTER

TITLE: SHEET 1 - MASONRY REPAIRS & LINTELS

CIVIC

team-civic.com

CE PROJECT No.	SCALE @ A1	DATE CREATED	DRAWN	CHECKED
1698-01	NOTED	FEB.26	IB	HK

DRAWING STATUS: STAGE 3 — STATUS CODE: S1

DRAWING No.: 1698-CIV-XX-ZZ-D-S-81001 — REV: P03