

PROPOSED SECTION A
SCALE: H 1:250,V 1:250. DATUM: 40.000

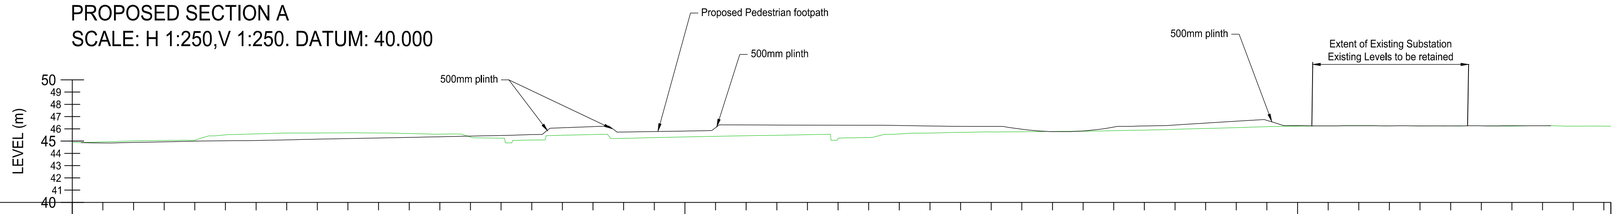


CHAINAGE (m)	0.000	2.500	5.000	7.500	10.000	12.500	15.000	17.500	20.000	22.500	25.000	27.500	30.000	32.500	35.000	37.500	40.000	42.500	45.000	47.500	50.000	52.500	55.000	57.500	60.000	62.500	65.000	67.500	70.000	72.500	75.000	77.500	80.000	82.500	85.000	87.500	90.000	92.500	95.000	97.500	100.000	102.500	105.000	107.500	110.000	112.500	115.000	117.500	120.000	122.500	125.000
EXISTING LEVELS (m)	44.890	44.942	45.017	45.058	45.085	45.511	45.588	45.657	45.666	45.676	45.660	45.624	45.567	45.336	45.240	45.085	45.475	45.536	45.233	45.287	45.342	45.396	45.443	45.479	45.523	45.235	45.283	45.585	45.659	45.715	45.752	45.767	45.791	45.810	45.850	45.902	45.961	46.032	46.104	46.179	46.219	46.254	46.286	46.252	46.247	46.248	46.249	46.235	46.257	46.221	46.220
PROPOSED LEVELS (m)		44.851	44.893	44.945	44.997	45.027	45.056	45.104	45.159	45.212	45.259	45.307	45.356	45.411	45.459	45.530	46.091	46.185	45.748	45.786	45.824	46.093	46.321	46.315	46.306	46.300	46.294	46.277	46.238	46.206	46.200	45.969	45.774	45.832	46.149	46.236	46.313	46.471	46.632	46.692	46.261	46.245	46.250	46.248	46.240	46.247	46.248	46.250	46.254		
LEVEL DIFFERENCE (m)		-0.092	-0.124	-0.113	-0.088	-0.484	-0.532	-0.553	-0.508	-0.465	-0.400	-0.317	-0.211	0.075	0.218	0.444	0.616	0.649	0.515	0.499	0.482	0.696	0.878	0.836	0.783	1.066	1.001	0.692	0.579	0.491	0.447	0.201	-0.017	0.023	0.299	0.334	0.352	0.438	0.528	0.513	0.042	-0.009	-0.015	-0.004	-0.007	-0.002	-0.001	0.015	-0.003		

PROPOSED SECTION B
SCALE: H 1:250,V 1:250. DATUM: 40.000

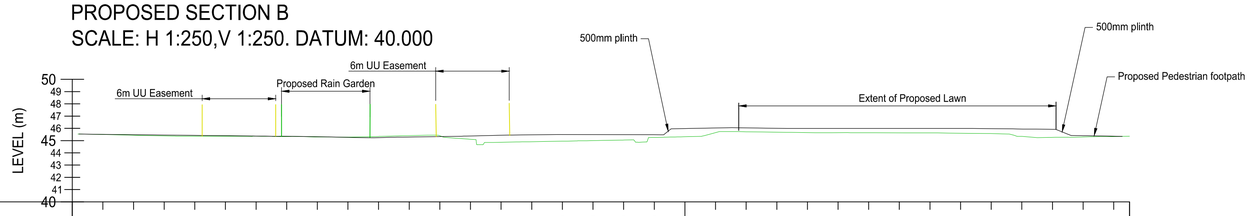


CHAINAGE (m)	0.000	2.500	5.000	7.500	10.000	12.500	15.000	17.500	20.000	22.500	25.000	27.500	30.000	32.500	35.000	37.500	40.000	42.500	45.000	47.500	50.000	52.500	55.000	57.500	60.000	62.500	65.000	67.500	70.000	72.500	75.000	77.500	80.000	82.500	85.000	85.288
EXISTING LEVELS (m)	45.499	45.435	45.380	45.356	45.356	45.349	45.330	45.292	45.278	45.339	45.406	45.392	45.107	44.864	44.908	44.950	44.998	45.043	45.259	45.313	45.650	45.718	45.684	45.646	45.644	45.642	45.632	45.628	45.596	45.571	45.345	45.263	45.292	45.330	45.357
PROPOSED LEVELS (m)	45.507	45.479	45.451	45.423	45.395	45.368	45.352	45.313	45.260	45.238	45.292	45.331	45.372	45.435	45.473	45.497	45.491	45.486	45.480	45.985	46.030	46.036	45.999	45.986	45.986	45.988	45.986	45.987	45.987	45.972	45.943	45.920	45.402	45.358		
LEVEL DIFFERENCE (m)	0.008	0.043	0.071	0.066	0.039	0.018	0.022	0.020	-0.018	-0.101	-0.114	-0.061	0.264	0.571	0.565	0.547	0.493	0.443	0.221	0.672	0.380	0.318	0.315	0.340	0.342	0.344	0.355	0.358	0.391	0.401	0.598	0.657	0.110	0.029		

PROPOSED SECTION C
SCALE: H 1:250,V 1:250. DATUM: 45.000

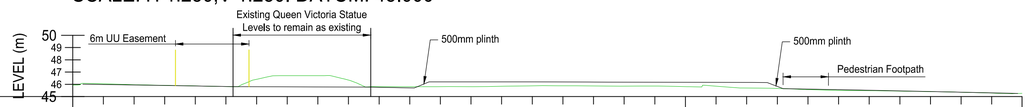

CHAINAGE (m)	0.000	2.500	5.000	7.500	10.000	12.500	15.000	17.500	20.000	22.500	25.000	27.500	30.000	32.500	35.000	37.500	40.000	42.500	45.000	47.500	50.000	52.500	55.000	57.500	60.000	62.500	65.000	67.500	70.000	72.500	75.000	77.471
EXISTING LEVELS (m)	45.936	46.043	45.974	45.918	45.875	45.818	46.408	46.702	46.706	46.343	45.807	45.803	45.811	45.807	45.837	45.872	45.877	45.864	45.853	45.856	45.813	45.849	45.694	45.658	45.560	45.503	45.476	45.446	45.405	45.357	45.286	45.261
PROPOSED LEVELS (m)		45.983	45.941	45.902	45.863	45.824	45.804	45.796	45.787	45.779	45.754	45.707	46.201	46.198	46.195	46.192	46.186	46.181	46.176	46.170	46.164	46.159	46.153	45.827	45.611	45.569	45.517	45.465	45.413	45.361	45.306	
LEVEL DIFFERENCE (m)		-0.060	-0.033	-0.016	-0.012	0.006	-0.605	-0.906	-0.919	-0.564	-0.053	-0.096	0.390	0.391	0.357	0.320	0.309	0.317	0.323	0.314	0.352	0.310	0.459	0.169	0.050	0.066	0.040	0.019	0.009	0.003	0.020	

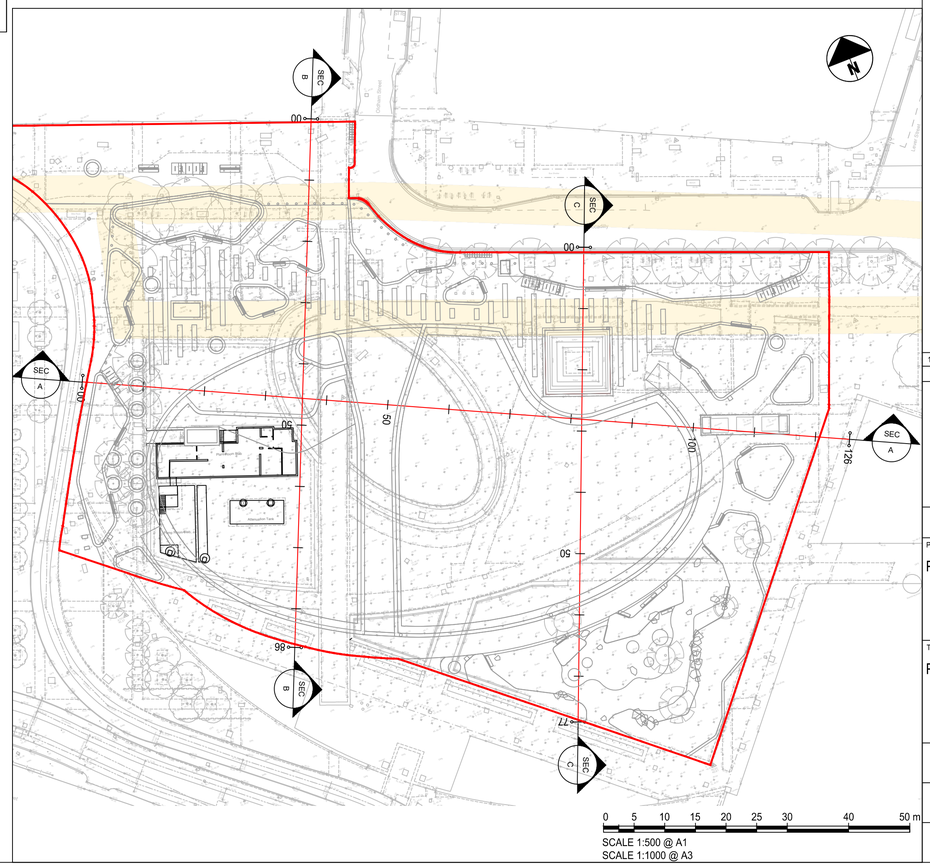

0 5 10 15 20 25 30 40 50 m
SCALE 1:500 @ A1
SCALE 1:1000 @ A3

0 2.5 5 7.5 10 12.5 15 20 m
SCALE 1:250 @ A1
SCALE 1:500 @ A3

STANDARD NOTES

1. THIS DRAWING IS TO BE READ IN CONJUNCTION WITH ALL RELEVANT ARCHITECT'S AND ENGINEER'S DRAWINGS AND THE SPECIFICATIONS.
2. THIS DRAWING SHOULD NOT BE SCALED.
3. ALL DIMENSIONS ARE TO BE VERIFIED BY THE CONTRACTOR ON SITE.
4. ALL DISCREPANCIES SHOULD BE REPORTED TO C.A./E.A. PRIOR TO THE COMMENCEMENT OF WORKS.

© CIVIC ENGINEERS LIMITED

KEY:

EXISTING GROUND PROFILE

PROPOSED GROUND PROFILE

DATE	REV	DESCRIPTION	DRAWN	CHKD
10.08.26	P01	FOR INFORMATION	MM	JDL

CIVIC ENGINEERS

civicengineers.com

PROJECT
PICCADILLY GARDENS

TITLE
PROPOSED SITE SECTIONS

DRAWING STATUS: FOR INFORMATION
STATUS CODE: S2

CE PROJECT No.	SCALE @ A1	DATE CREATED	DRAWN	CHECKED
4475		AUG '26	MM	JDL

DRAWING No.: 4475-CIV-XX-XX-D-22001
REV: P01

FILE LOCATION PATH: P:\PROJECTS HOT\4475 PICCADILLY GARDENS\004 BIM\CIVILS\DRAWINGS\4475-CIV-XX-XX-D-C-22001 - PROPOSED SITE SECTIONS.DWG