
© COPYRIGHT AND ALL INTELLECTUAL RIGHTS REMAIN THE PROPERTY OF CREATE ARCHITECTURE LTD
ALL DIMENSIONS ARE TO BE CHECKED ON SITE PRIOR TO CONSTRUCTION
AND ALL DISCREPANCIES TO BE REPORTED TO info@createarchitecture.co.uk

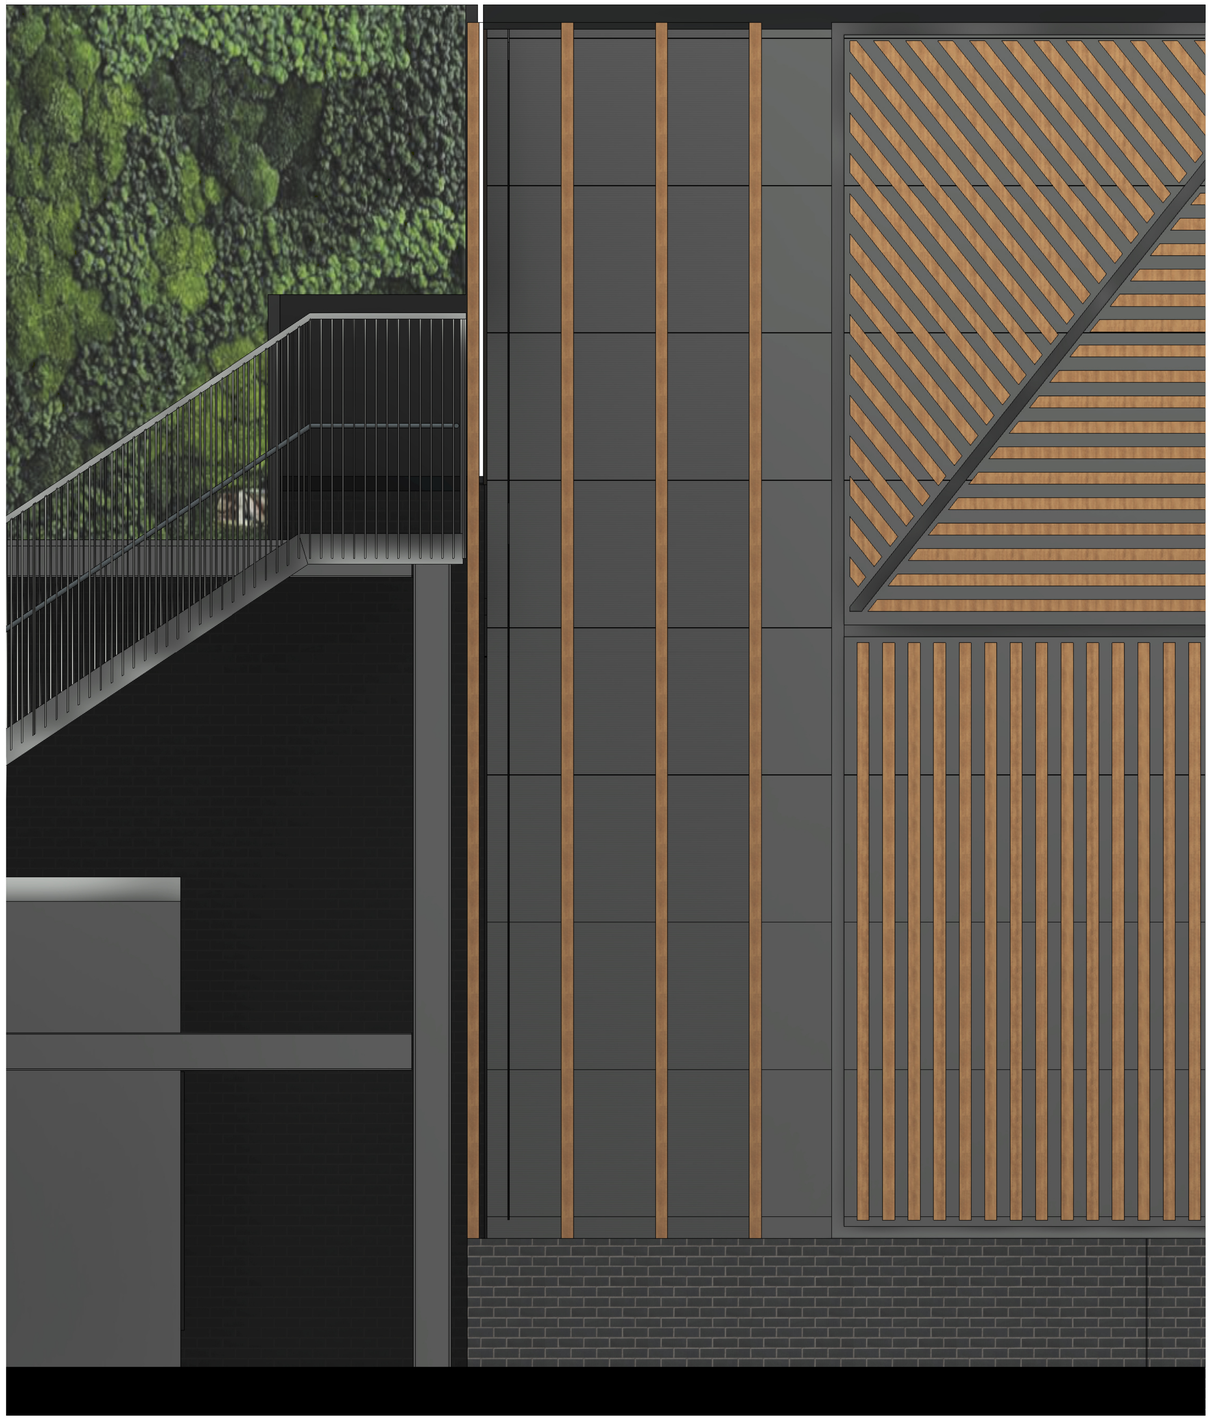

Proposed South East Bay Study
1 : 25

Material Key:

Brick:
Wire cut black smooth faced brick in stretcher bond to plinth and front of house

Brick:
Stack bonded white glazed brick to entrance

Mesh Cladding:
Composite carrier panel
RAL 9005
Mesh overlay steel

Curtain Wall:
RAL 9005

Architectural Fins:
Black aluminium

Timber Effect Aluminium Fins:
Timber effect aluminium

Living Wall:
Iwantplants Hyvert.AI external living wall

Black Aluminium Brackets:
Black aluminium

PLANNING

CONFIDENTIAL

Revision:	Description:	Drawn:	Chk:	Date:
P01	Planning Issue	SLH	CK	27.03.26

Project:	Originator:	Volume:	Levels:	Type:	Role	Number:	Revision:
LD01BS	CAL	B1	ZZ	DR	A	01-28	P01

Project: Latos Manchester East
Bower Street
Manchester

CAL Project No: 25.015

DC01

Client: LATOS Ltd

Drawing: **Proposed DC01 Bay Elevation Study 2**

Scale:	Print Size:	Drawn By:	Chckd By:
As indicated	A1	SLH	CK

Map House,
3 George Stephenson Court,
Preston Farm,
Stockton on Tees,
TS18 3TG

t : 01642 062521
e : info@createarchitecture.co.uk

Architectural Consultants | Land & Property Consultants |

a Private Limited Company - reg. no. 08859320

RIAT affiliate group body corporate