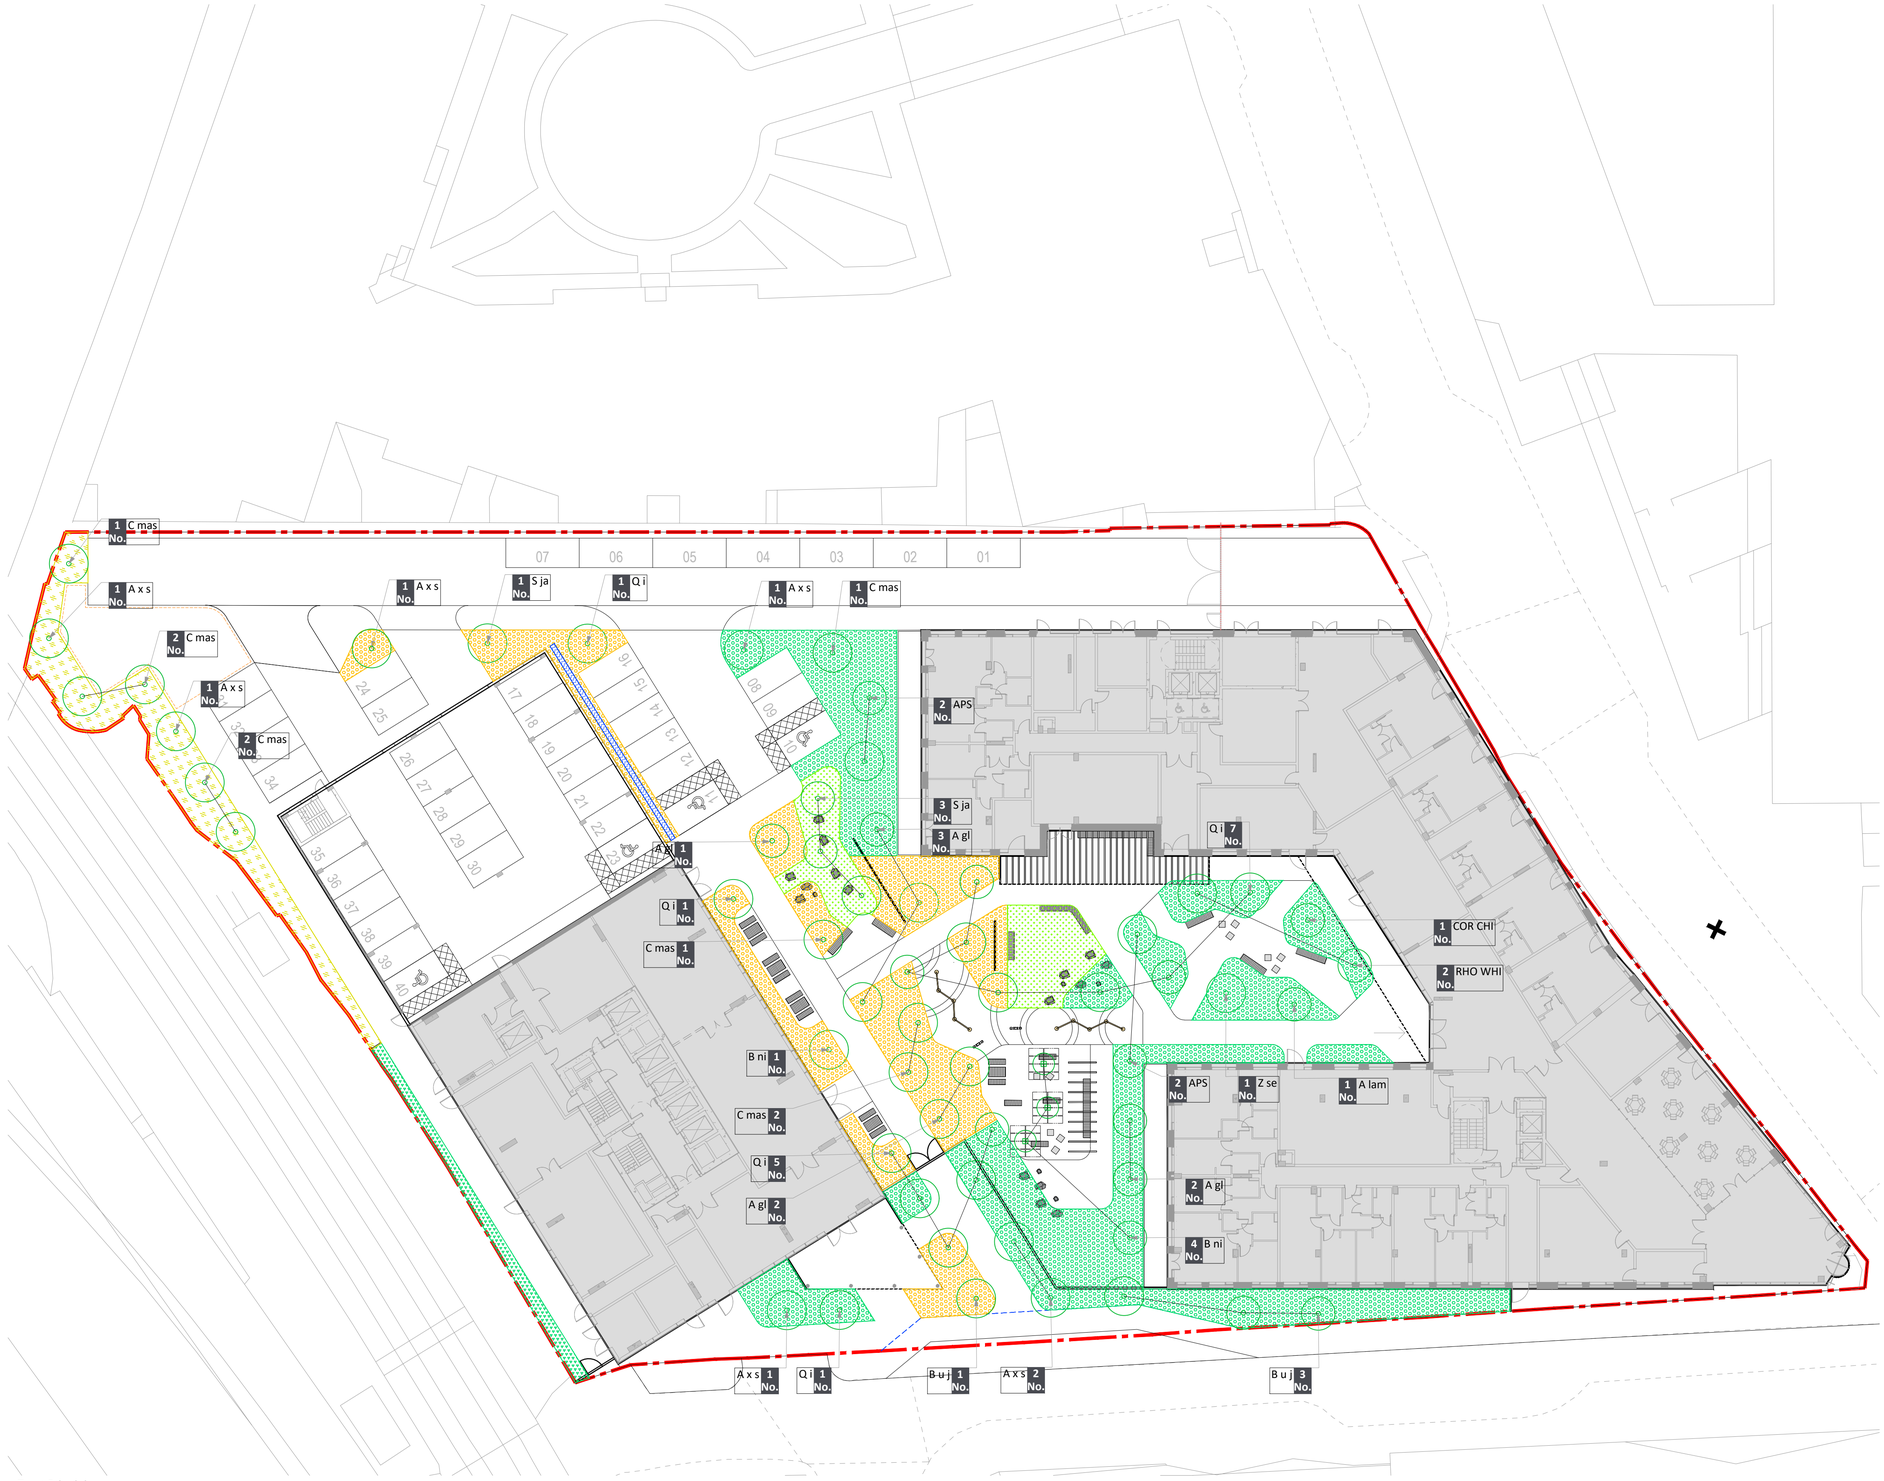


Trees Schedule

Abbreviation	Species	Girth	Height	Specification	Number
APS	Acer palmatum 'Seiryu'		250-300cm	Branched: 5 brks: C	4
A gl	Alnus glutinosa		400-450cm	Multi-Stemmed: Bushy: 3 Stems min.: 4x: RB	8
A x s	Alnus x spaethii	20-25cm	500-550cm	Semi-Mature: 3x: RB: Clear Stem min. 200cm	7
A lam	Amelanchier lamarckii		300-350cm	Multi-Stemmed: Bushy: 3 Stems min.: 3x: RB	1
B ni	Betula nigra		350-400cm	Multi-Stemmed: Bushy: 3 Stems min.: 4x: RB	5
B u j	Betula utilis jacquemontii	18-20cm	450-500cm	Extra Heavy Standard: 3x: RB: Clear Stem min. 200cm	4
COR CHI	Cornus kousa chinensis		200-250cm	Multi-Stemmed: 5 brks: C	1
C mas	Cornus mas		200-250cm	Multi-Stemmed: Bushy: 3 Stems min.: C	9
Q i	Quercus ilex	30-35cm	min. 500cm	Semi-Mature: 4x: RB: Clear Stem min. 175cm	15
RHO WHI	Rhododendron 'Cunningham's White'		200-250cm	Umbrella: 5 brks: C: Clear Stem min. 750cm	2
S ja	Sophora japonica	20-25cm	min. 450cm	Semi-Mature: 3x: RB: Clear Stem min. 200cm	4
Z se	Zelkova serrata		250-300cm	Multi-Stemmed: Bushy: 3 Stems min.: 3x: RB	1
					Total :61

Key

- Planning application boundary
- Proposed building (BLDG)
- Proposed tree in soft landscape
- Proposed Grass 0.0099 ha (approx)
- Improved native scrub 0.0137 ha (approx)
- Ornamental Planting - Full Sun Mix 0.0327 ha (approx)
- Ornamental Planting - Shady Mix 0.0578 ha (approx)
- Proposed climber planting up standalone 4m tall post and wire structure

Notes

1. All dimensions in mm, unless otherwise stated.
2. Scaling from drawing if printed incorrectly may lead to errors.
3. All information outside red line boundary shown for contextual purpose only.
4. All hatch patterns are indicative only unless stated otherwise.
5. Levels information on this drawing illustrates the design intent. The contractor is to check and verify all levels and dimensions against site survey information.
6. Any discrepancies in the design information are to be brought to the attention of re-form landscape architecture, in writing, prior to commencement of construction works.
7. All proprietary products shall be installed in strict accordance with manufacturers written instructions.
8. Refer to other consultants' drawings and specifications for the following design information:
   - Foundation details
   - Base course and/or sub bases design & specification
   - Waterproofing of any element
   - Drainage design and infrastructure
   - Lighting and ducting
   - Existing & proposed utilities
10. Plant quantities are to suit site areas in accordance with scheduled plant densities.
11. Any proposed plant substitution shall be agreed with the landscape architect prior to ordering.

Soft Landscape Notes

1. All topsoil for the landscaping must be in accordance with the latest British Standards, BS 3882:2015. A depth of 300mm of topsoil shall be spread over planting areas.
2. All subsoil to be in accordance with BS8601:2013. 300mm of textural class subsoil to ornamental planting areas and 600mm to tree pits.
3. Tree pits to include 200mm depth of free draining gravel wrapped in geotextile membrane to base of pit.
4. The base to all planting areas to be broken up / loosened and debris removed to promote good drainage
5. Container Grown Plants: To comply with the National Plant Specification. Shrubs shall be planted in pits min. 300 x 300 x 200mm depth. Roots are to be fully submerged beneath topsoil.
6. Mulch: All Planting beds to receive 50mm ornamental gravel mulch.
7. Watering: Plant only into moist soil and water thoroughly to the full depth of soil immediately after planting.
8. Any proposed plant substitution shall be agreed with the landscape architect prior to ordering
9. Plant quantities are to suit site areas in accordance with scheduled plant densities.
10. General note for all trees; Trees specifed as rootball for
11. installing within planting season. If trees are planted

0m 5m 10m 15m

28.07.26 Planning issue — ALP Drawn by — JS Checked by — JM Approved by — P03 Revision
Description of revision

re-form landscape architecture

W: re-formlandscape.com
E: info@re-formlandscape.com
Edinburgh +44 (0)131 354 1876
Leeds +44 (0)113 245 4695
Manchester +44 (0)161 397 4953

Project
1 CASTLEFIELD, MANCHESTER
RF25-1285

Client
KIRINDOLAM 8 LIMITED

Document title
PLANTING STRATEGY - GROUND FLOOR

Paper size A1
Scale 1:250
Status FOR INFORMATION
Drawing number 1285-RFM-ZZ-GF-DR-L-20100
Revision P03

© re-form landscape architecture