
© COPYRIGHT AND ALL INTELLECTUAL RIGHTS REMAIN THE PROPERTY OF CREATE ARCHITECTURE LTD

ALL DIMENSIONS ARE TO BE CHECKED ON SITE PRIOR TO CONSTRUCTION
AND ALL DISCREPANCIES TO BE REPORTED TO info@createarchitecture.co.uk

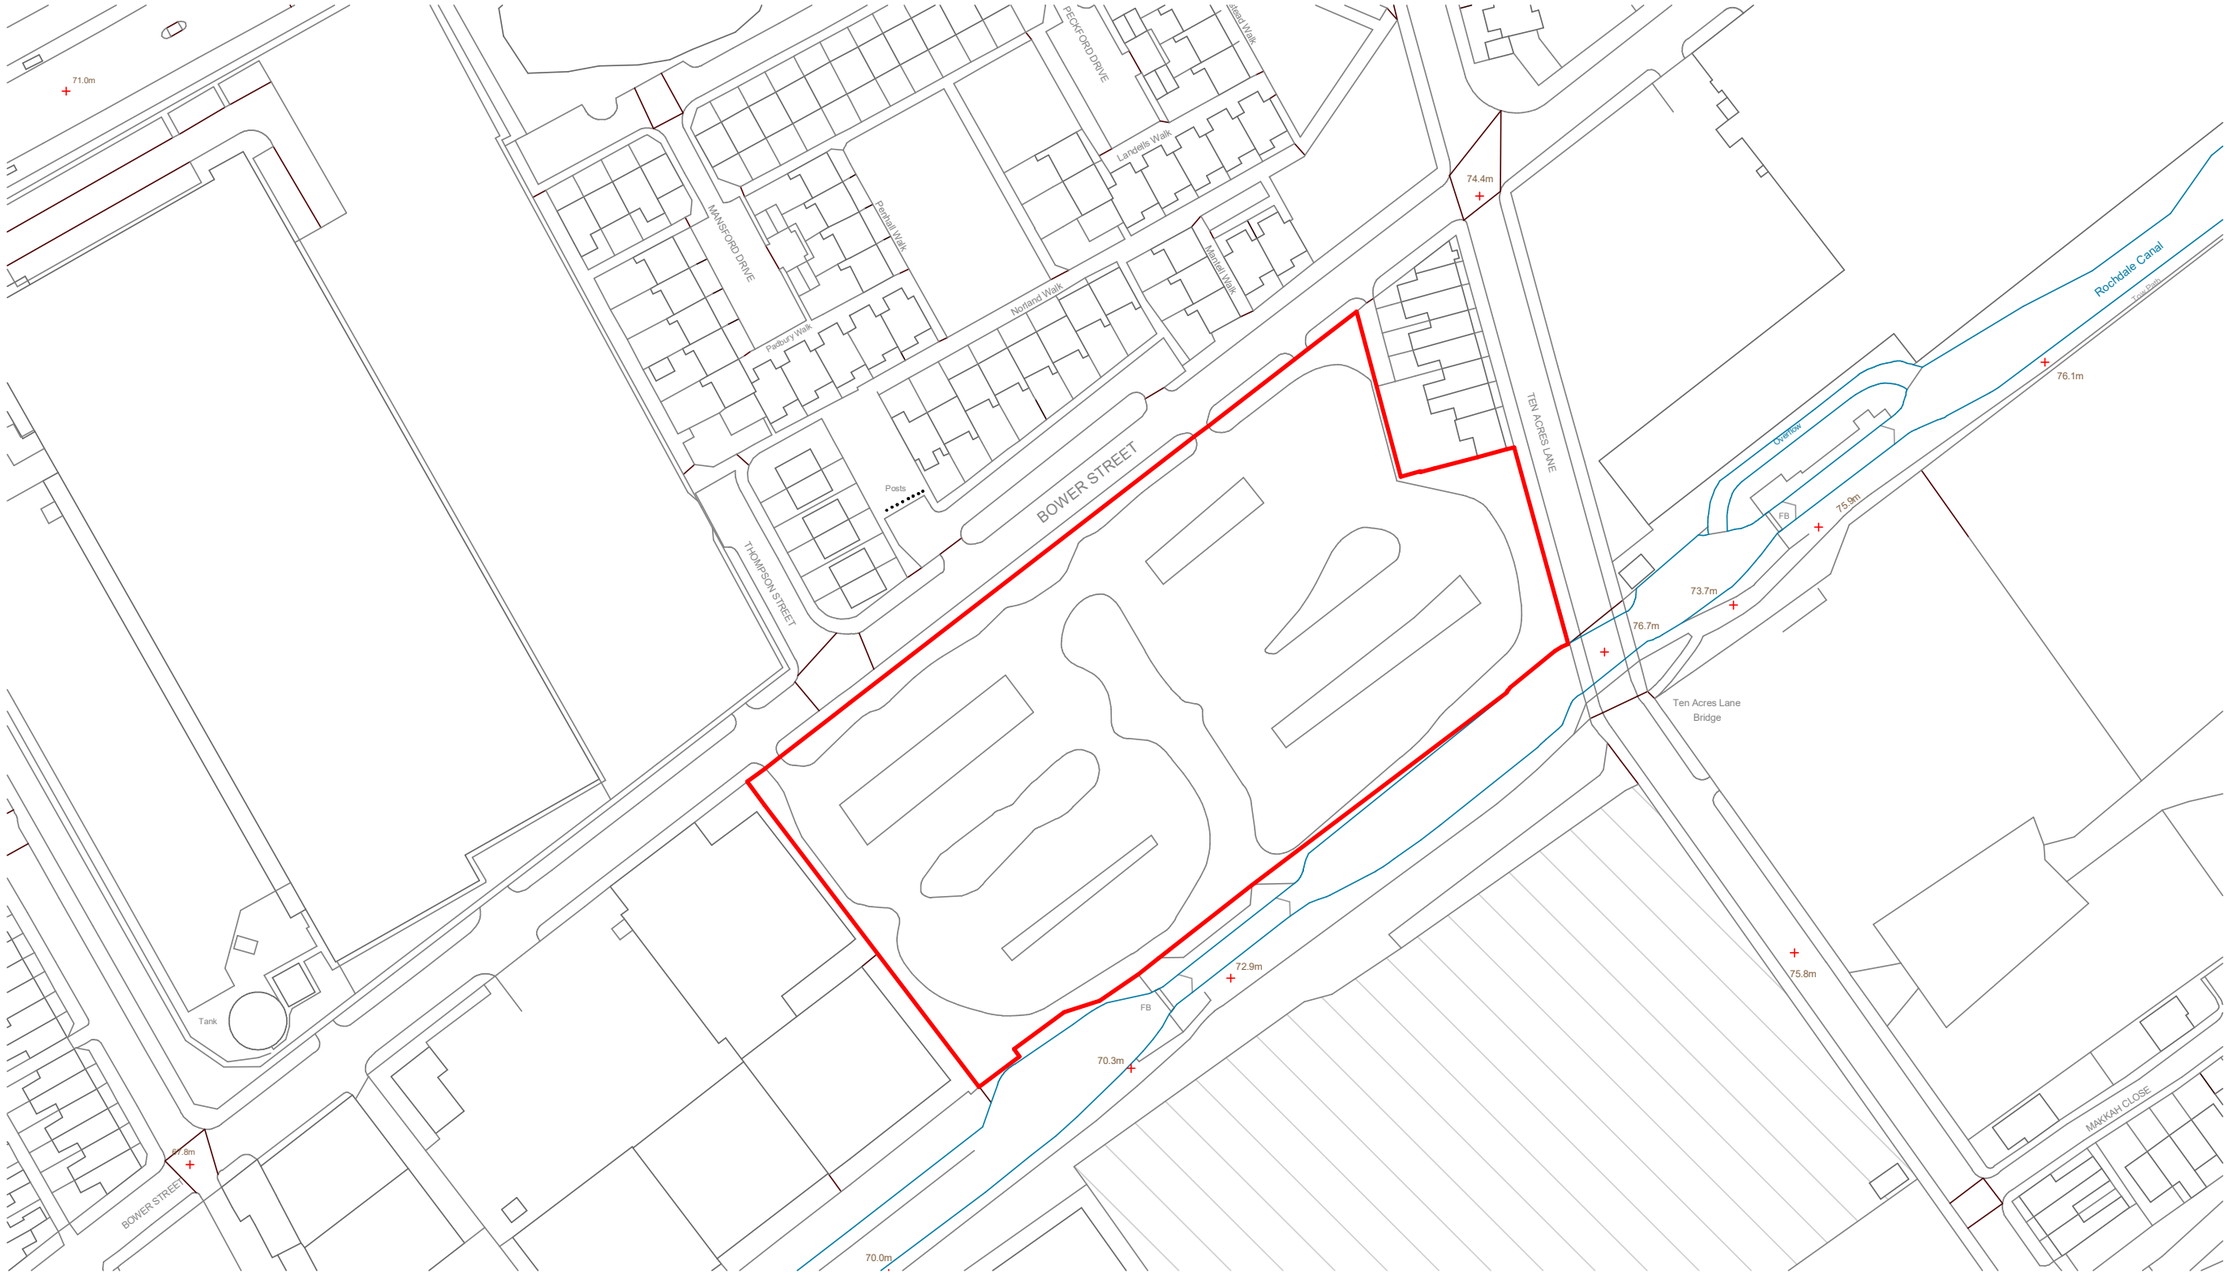

Location Plan

1 : 1250

0 10m 20 30 40 50 60 70 80 90 100 110 120 130m
1:1250

PLANNING

CONFIDENTIAL

N

CIAT affiliate group body corporate

Revision:	Description:	Date:
P2	Planning Issue	17.04.26
P1	Planning Issue	27.03.26

Map House,
3 George Stephenson Court,
Preston Farm,
Stockton on Tees,
TS18 3TG
t : 01642 062521
e : info@createarchitecture.co.uk
Architectural Consultants Land & Property Consultants
a Private Limited Company - reg. no. 08859320

Project:	Originator:	Volume:	Levels:	Type:	Role:	Number:	Revision:
LD01BS	CAL	SW	XX	DR	A	00-01	P2

Project:
Latos Manchester East
Bower Street
Manchester

CAL Project No: 25-015

Client: Latos

Drawing: **Location Plan**

Scale:	Print Size:	Drawn By:	Chckd By:
1 : 1250	A3	SH	CK