



S01 Section through south site boundary
Scale: 1:50

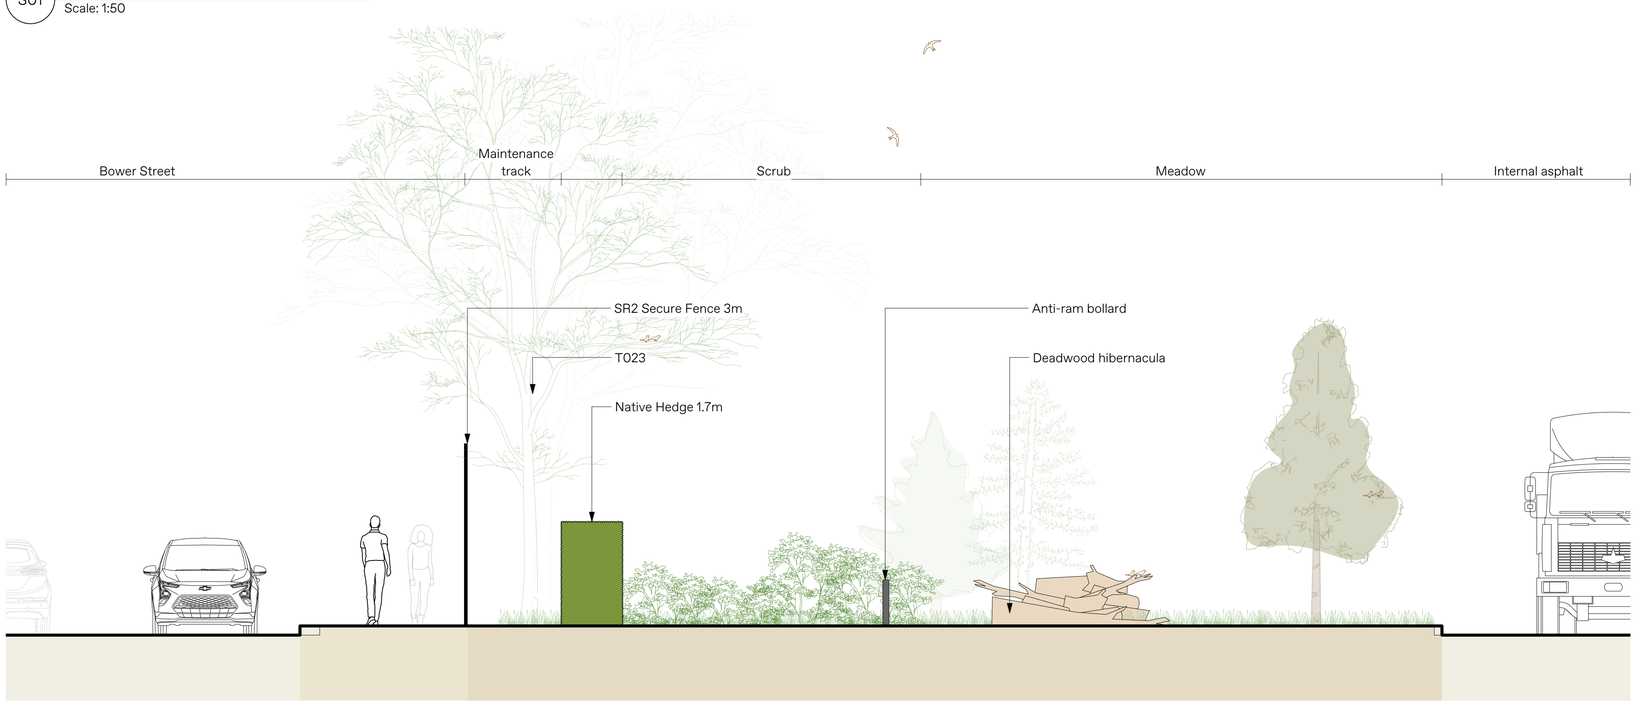

S02 Section through north site boundary
Scale: 1:50

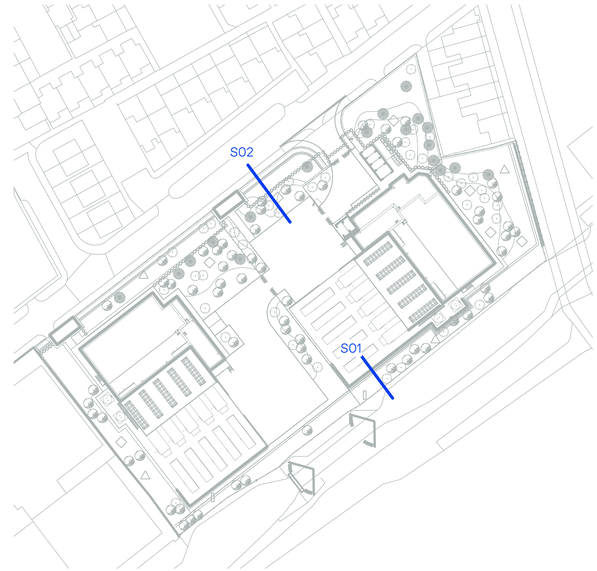

Rev	Date	Description of changes	DRWN	APP
P01	27/03/26	Issue for Planning	JP	SC

CW Studio
Studio Nine
9 Stevenson Square
Manchester, M1 1DB
0161 464 3895 / info@cwstudio.co.uk
www.cwstudio.co.uk

CLIENT
Latos Manchester Limited

PROJECT NAME
Latos Manchester East

DRAWING NAME
Illustrative Sections

DRAWING NUMBER
2530-CWS-XX-XX-DR-L-5000

STATUS
S4

REVISION
P01

CREATED ON
27/03/26

DRAWING SCALE
1:50 @ A1

CREATED BY
JP

SIZE
ISO A1

APPROVED BY
SC

WORK STAGE
Stage 3

NOTES:
1. Do not scale from this drawing.
2. Always work to noted dimensions.
3. All dimensions are in millimetres unless otherwise stated.
4. All setting out, levels and dimensions to be agreed on site.
5. The dimensions of all materials must be checked on site before being laid out.
6. This drawing must be read with the relevant specification clauses and detail drawings.
7. Order of construction and setting out to be agreed on site.

This drawing is for its intended purpose only and may not be copied or reproduced without written permission. All designs remain the copyright of CW Studio Ltd. Any discrepancies must be reported to the landscape architect before manufacture or construction. CW Studio Ltd is registered in England & Wales, No. 8054283.