

CREED
1760

STUDIO OL3
ARCHITECTURAL DESIGN

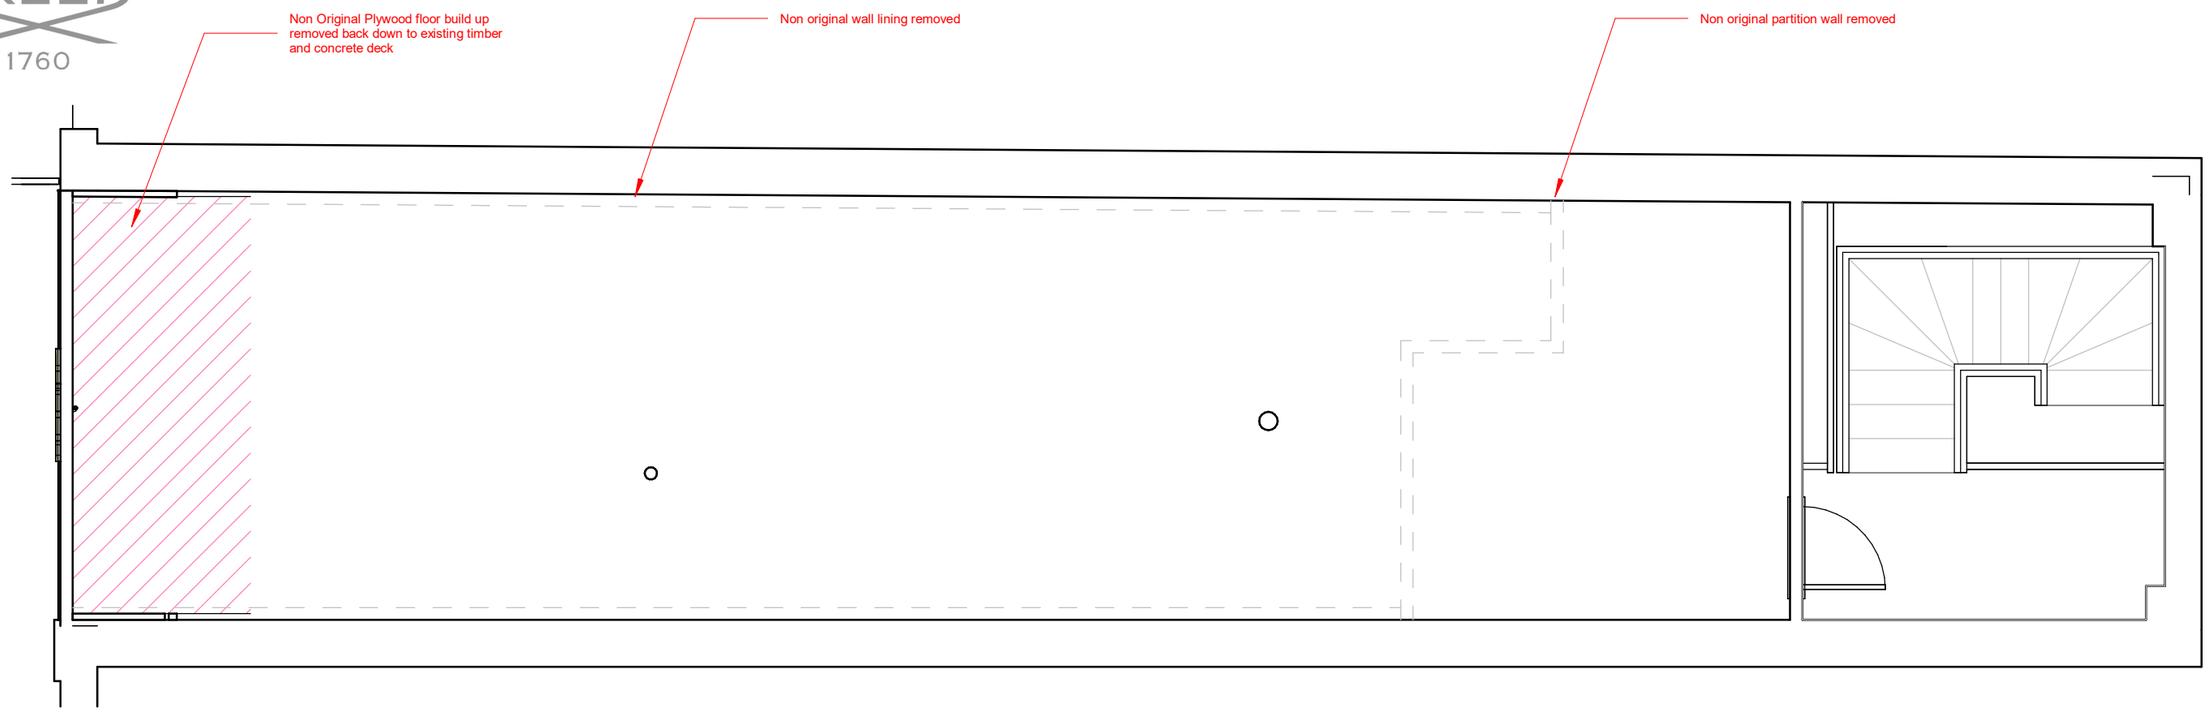

GROUND FLOOR LAYOUT

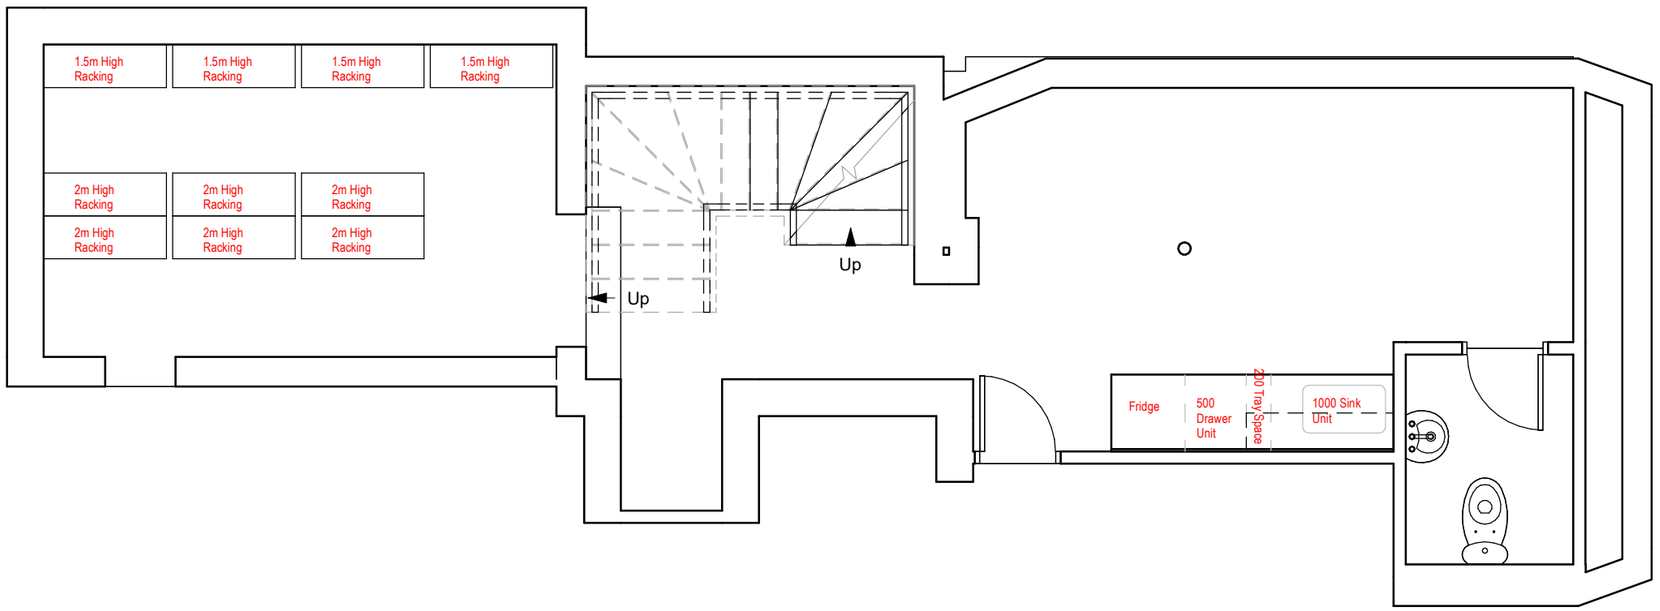

BASEMENT LAYOUT

No.	Description	Date

L'Oréal - House of Creed | 1130 22 - 56 King Street Manchester | Demolition Floor Plan | 110 | 1 : 50 @A3 | 16.06.26