

CREED
1760

STUDIO OL3
ARCHITECTURAL DESIGN

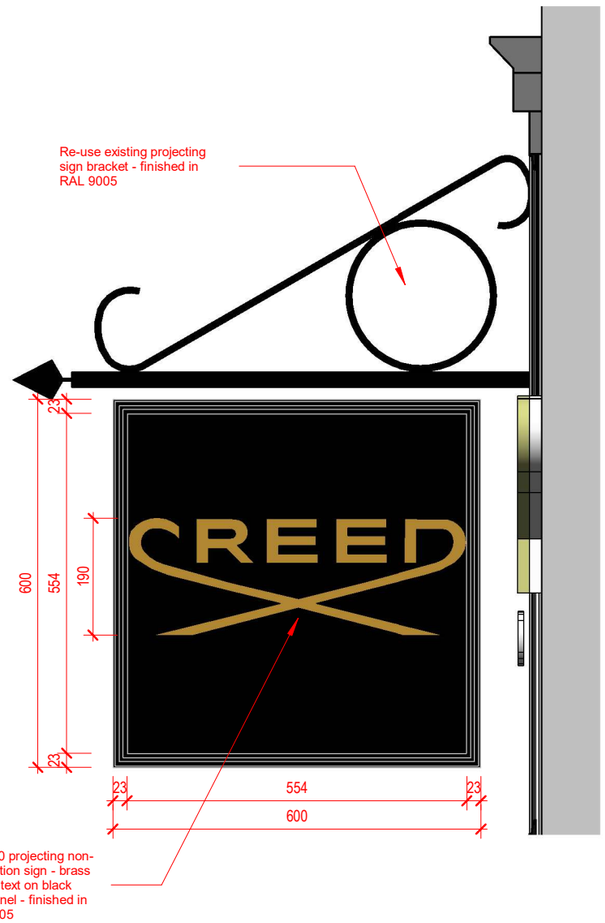

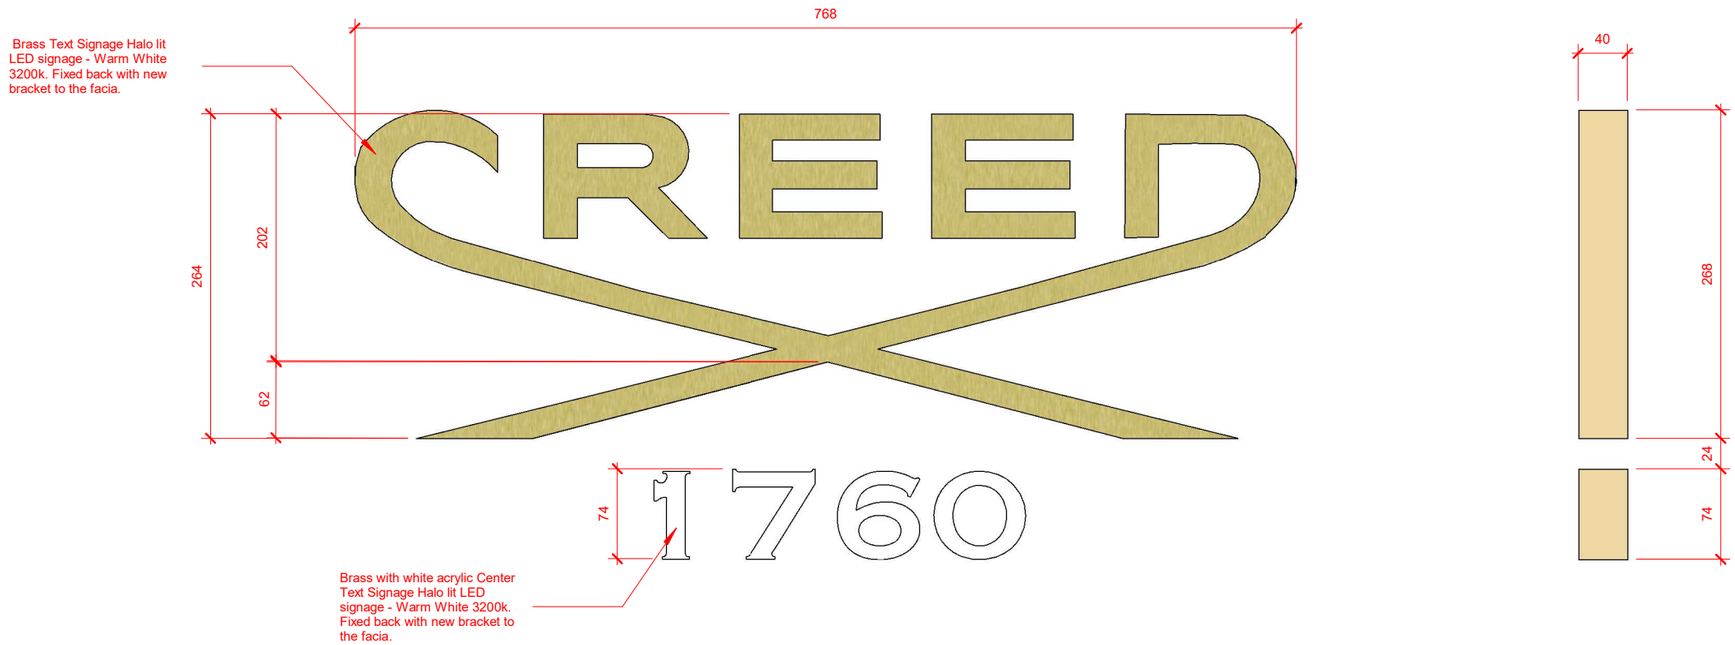

No.	Description	Date
A	Updated Sinage	28.07.26

L'Oréal - House of Creed | 1130 22 - 56 King Street Manchester | Proposed Signage | 216 | Rev A | As indicated @A3 | 16.06.26