

CREED
1760

STUDIO OL3
ARCHITECTURAL DESIGN

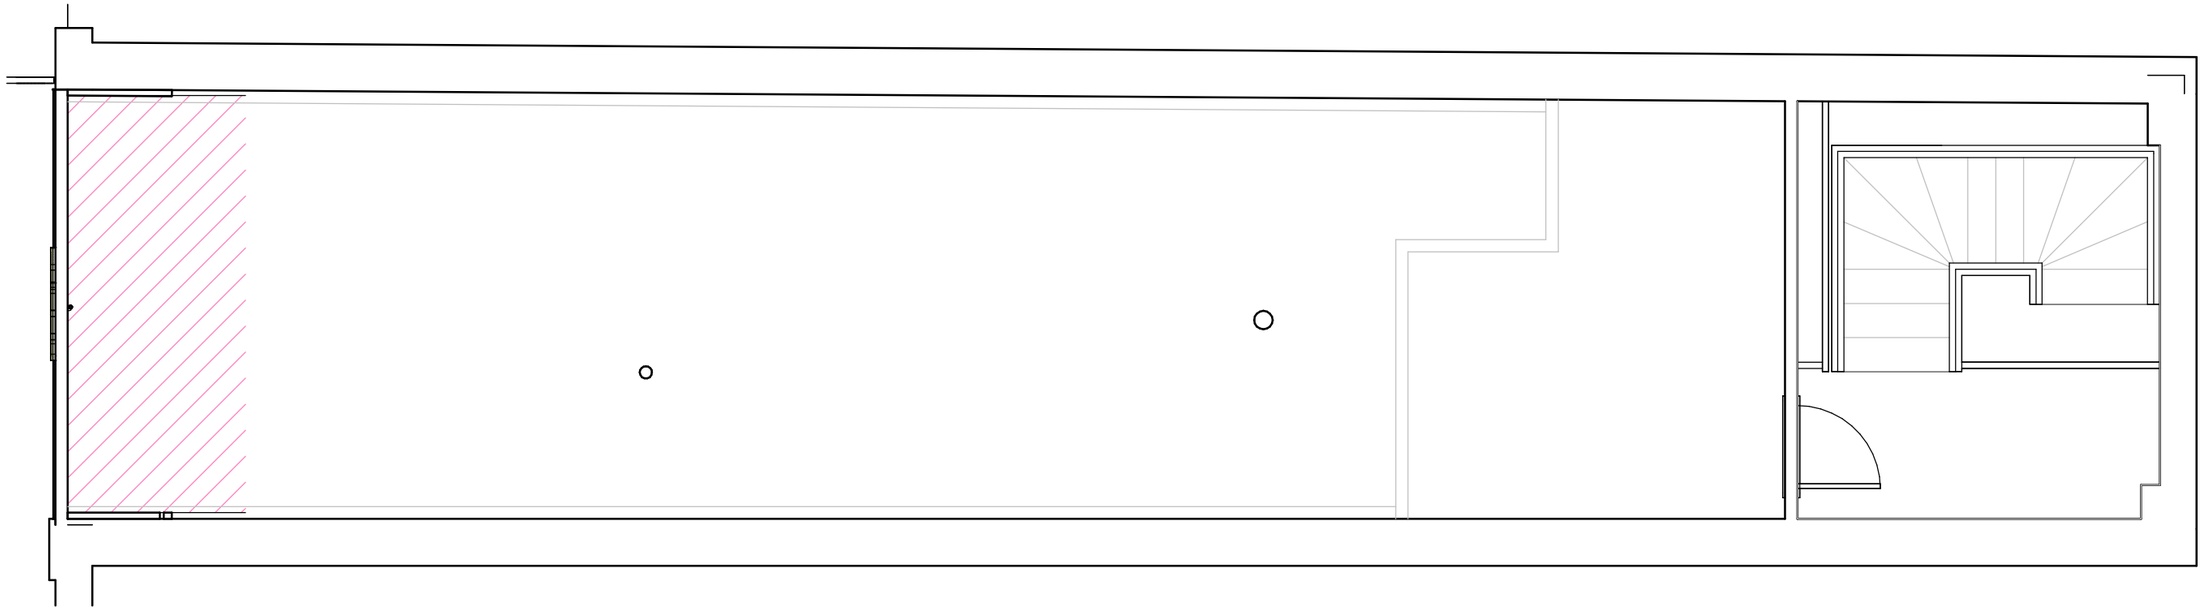

GROUND FLOOR LAYOUT

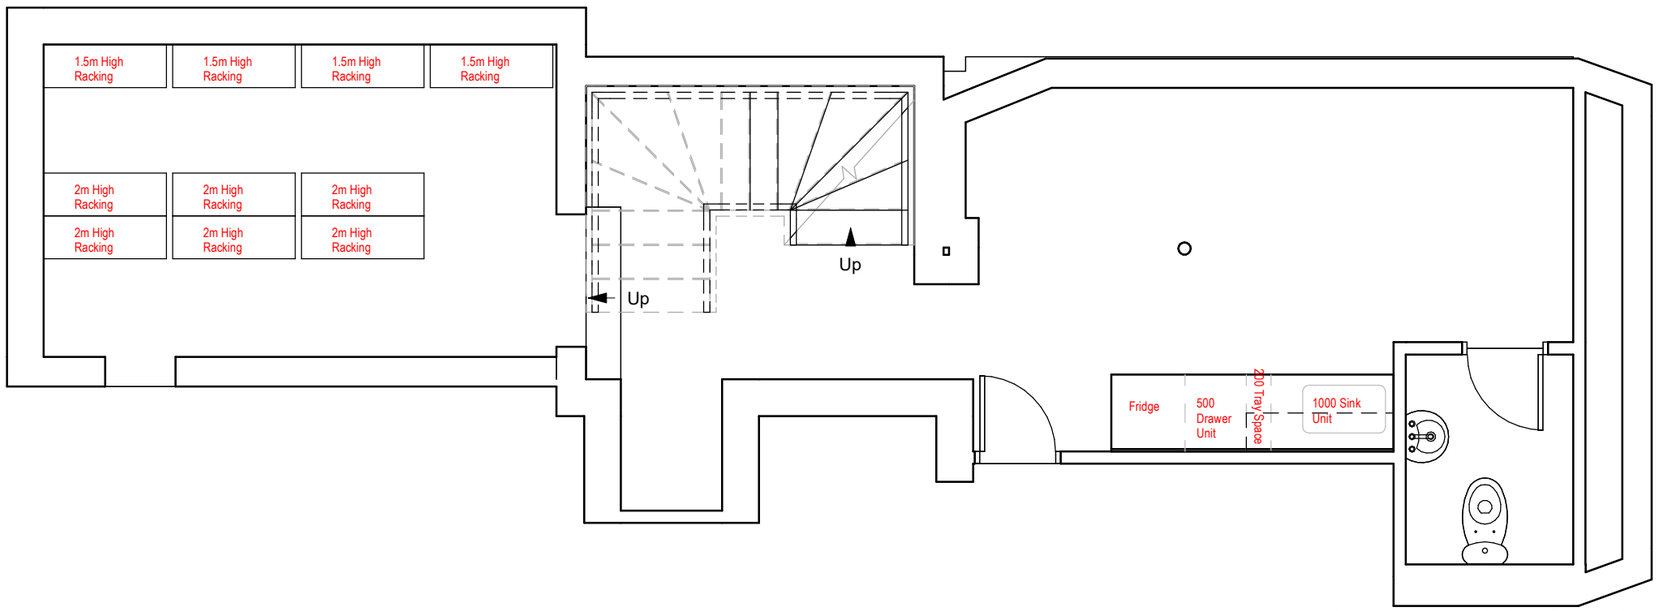

BASEMENT LAYOUT

No.	Description	Date
B	Amended to demo plan	28.07.26
A	GF Boxing in Removed	19.06.26