

CREED
1760

STUDIO OL3
ARCHITECTURAL DESIGN

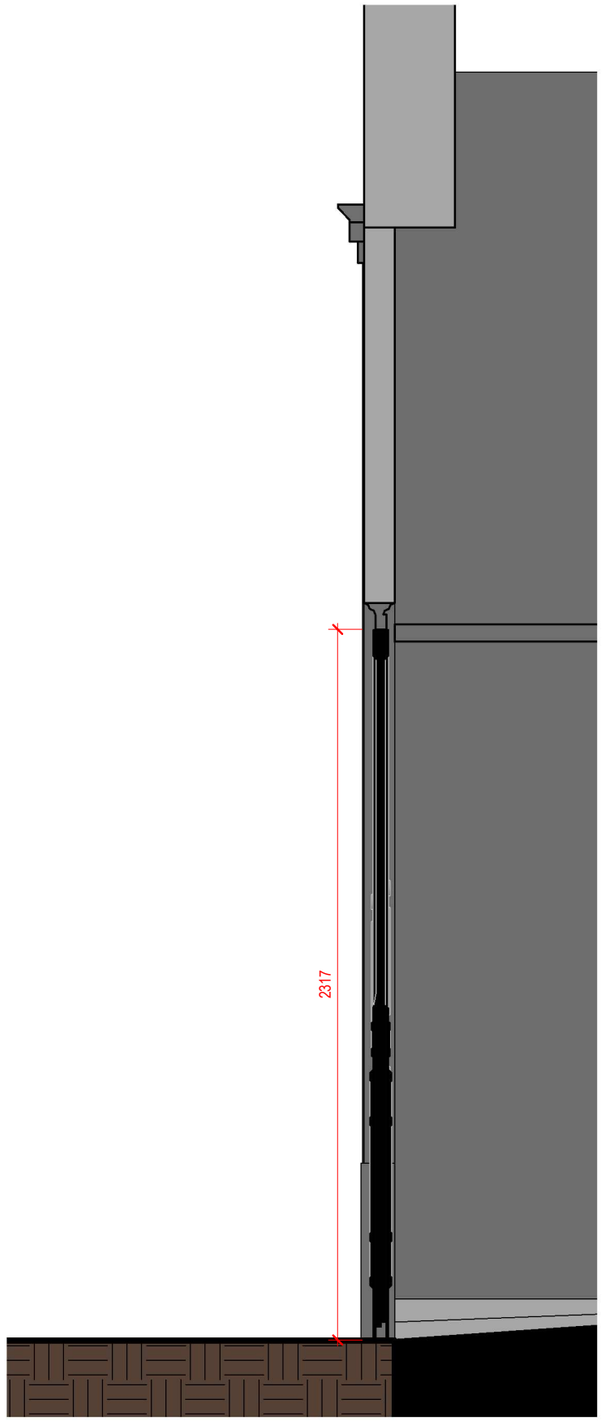

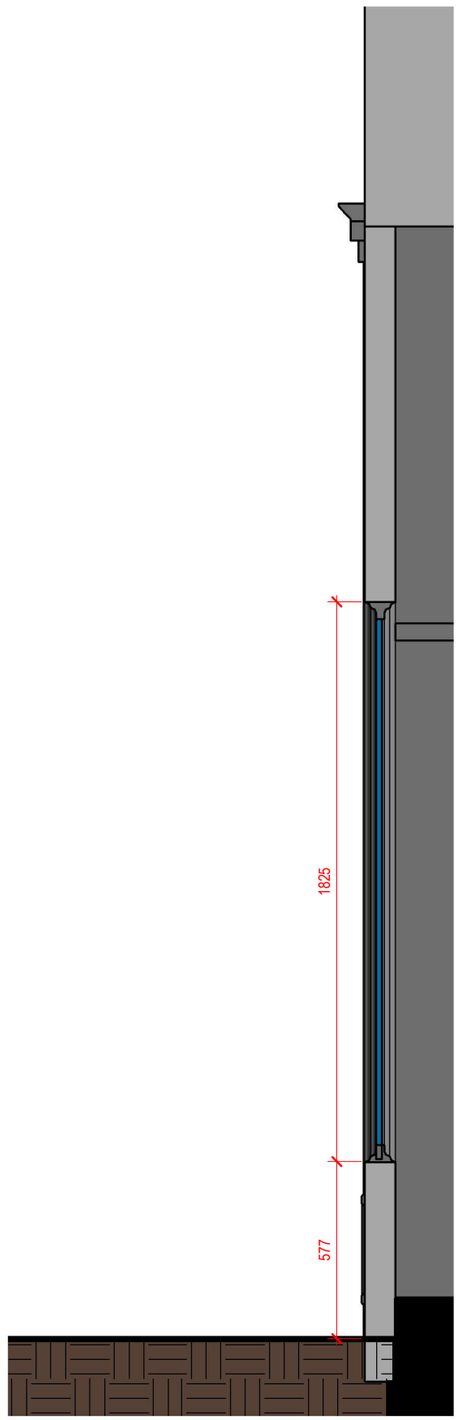

No.	Description	Date

L'Oréal - House of Creed	1130 22 - 56 King Street Manchester	Exisitng Shop Front Door And Window Sections	109	1 : 20 @A3	16.06.26