


CREED
1760

STUDIO OL3
ARCHITECTURAL DESIGN

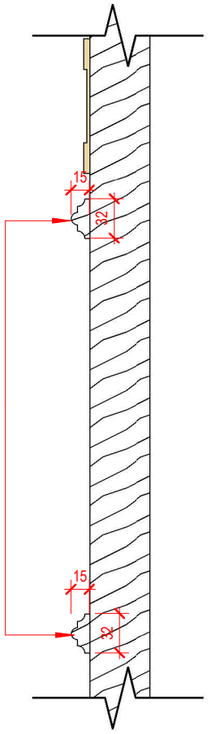

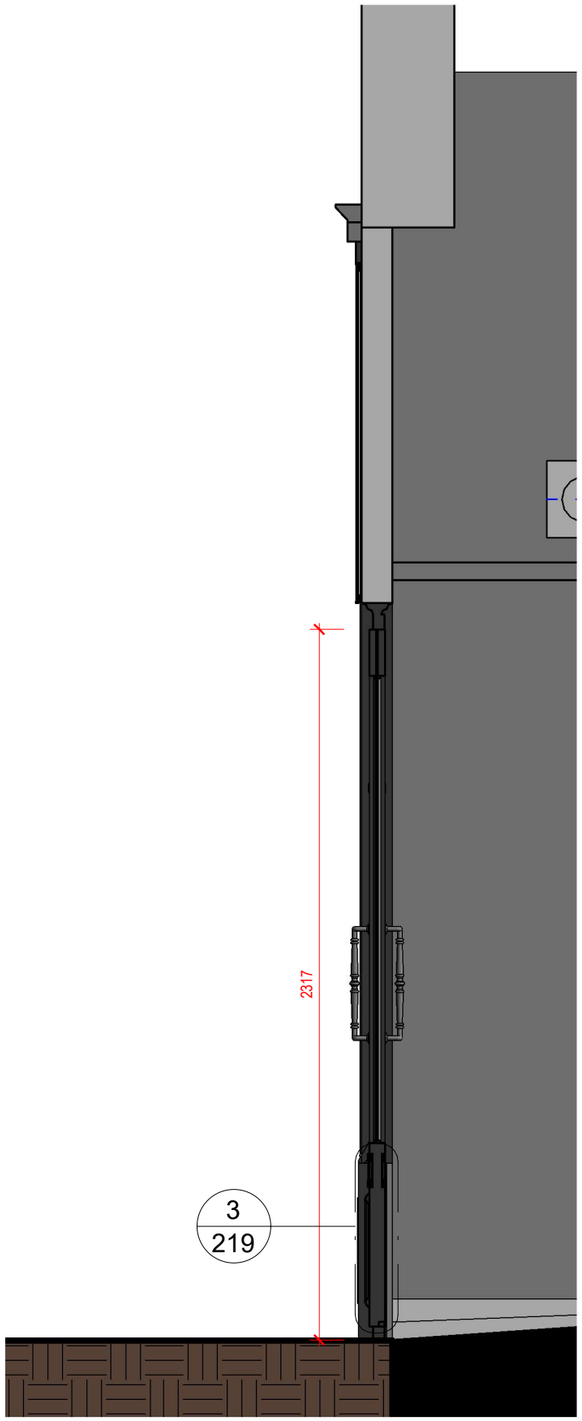

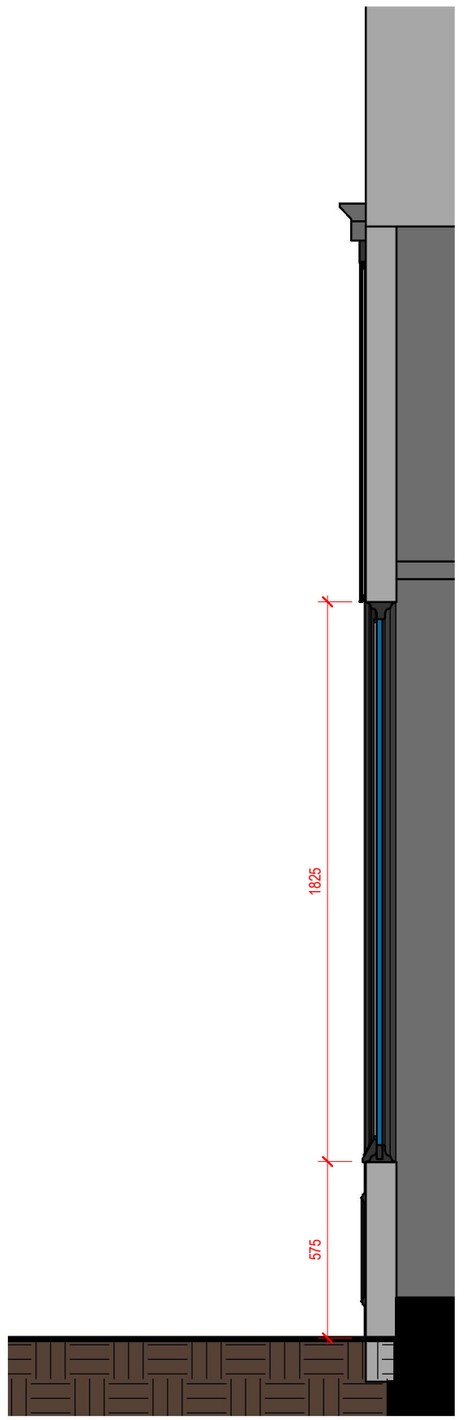

3 Pannel molding Detail
1 : 5

No.	Description	Date

L'Oréal - House of Creed | 1130 22 - 56 King Street Manchester | Proposed Shop Front Door And Window Sections | 219 | As indicated @A3 | 16.06.26