
CREED
1760

STUDIO OL3
ARCHITECTURAL DESIGN

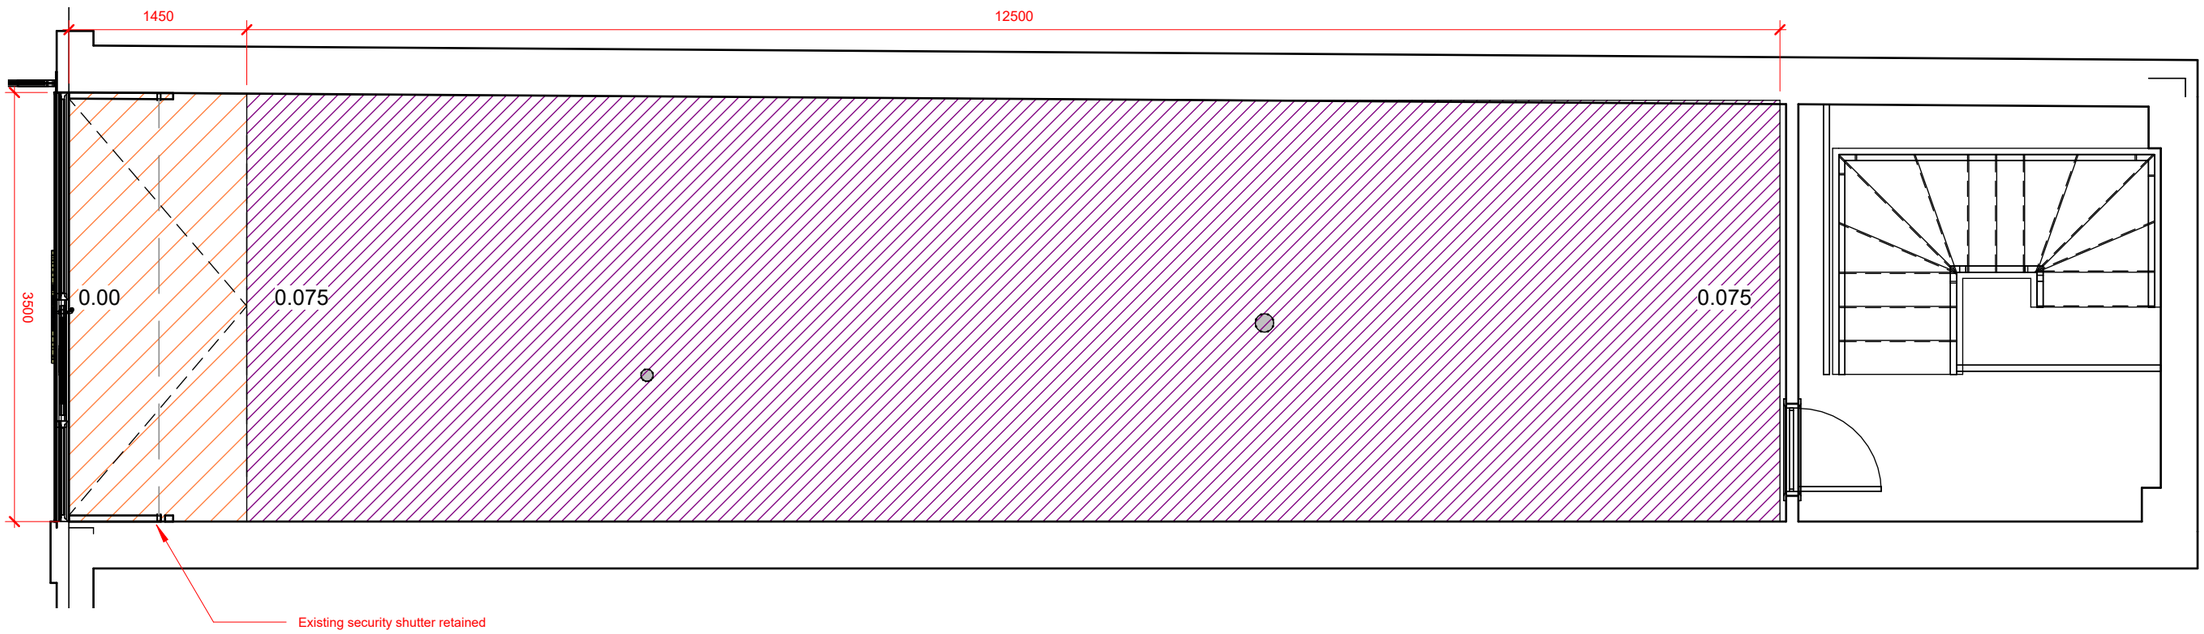

Code	Description	Key
	New 18mm Plywood sub floor graded at 1:21 to for ramped floor to entrance approx 1.5m into store - decorative floor finish on top	
	New 12.5mm Plywood sub floor installed to level up floor throughout store - decorative floor finish on top. Allow for varied packing across the floor to ensure level finish	

No.	Description	Date
A	GF Boxing in Removed	19.06.26

L'Oréal - House of Creed | 1130 22 - 56 King Street Manchester | Ground Floor - Sub Floor Works | 205 | Rev A | As indicated @A3 | 16.06.26