

CREED
1760

ALL DIMENSIONS TBC ON SITE PRIOR TO MANUFACTURE

STUDIO OL3
ARCHITECTURAL DESIGN

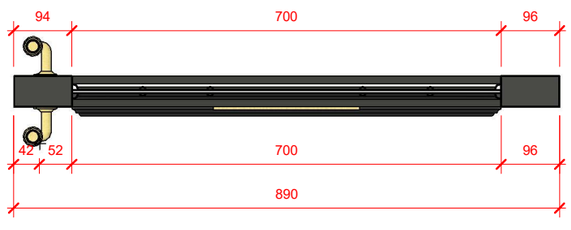

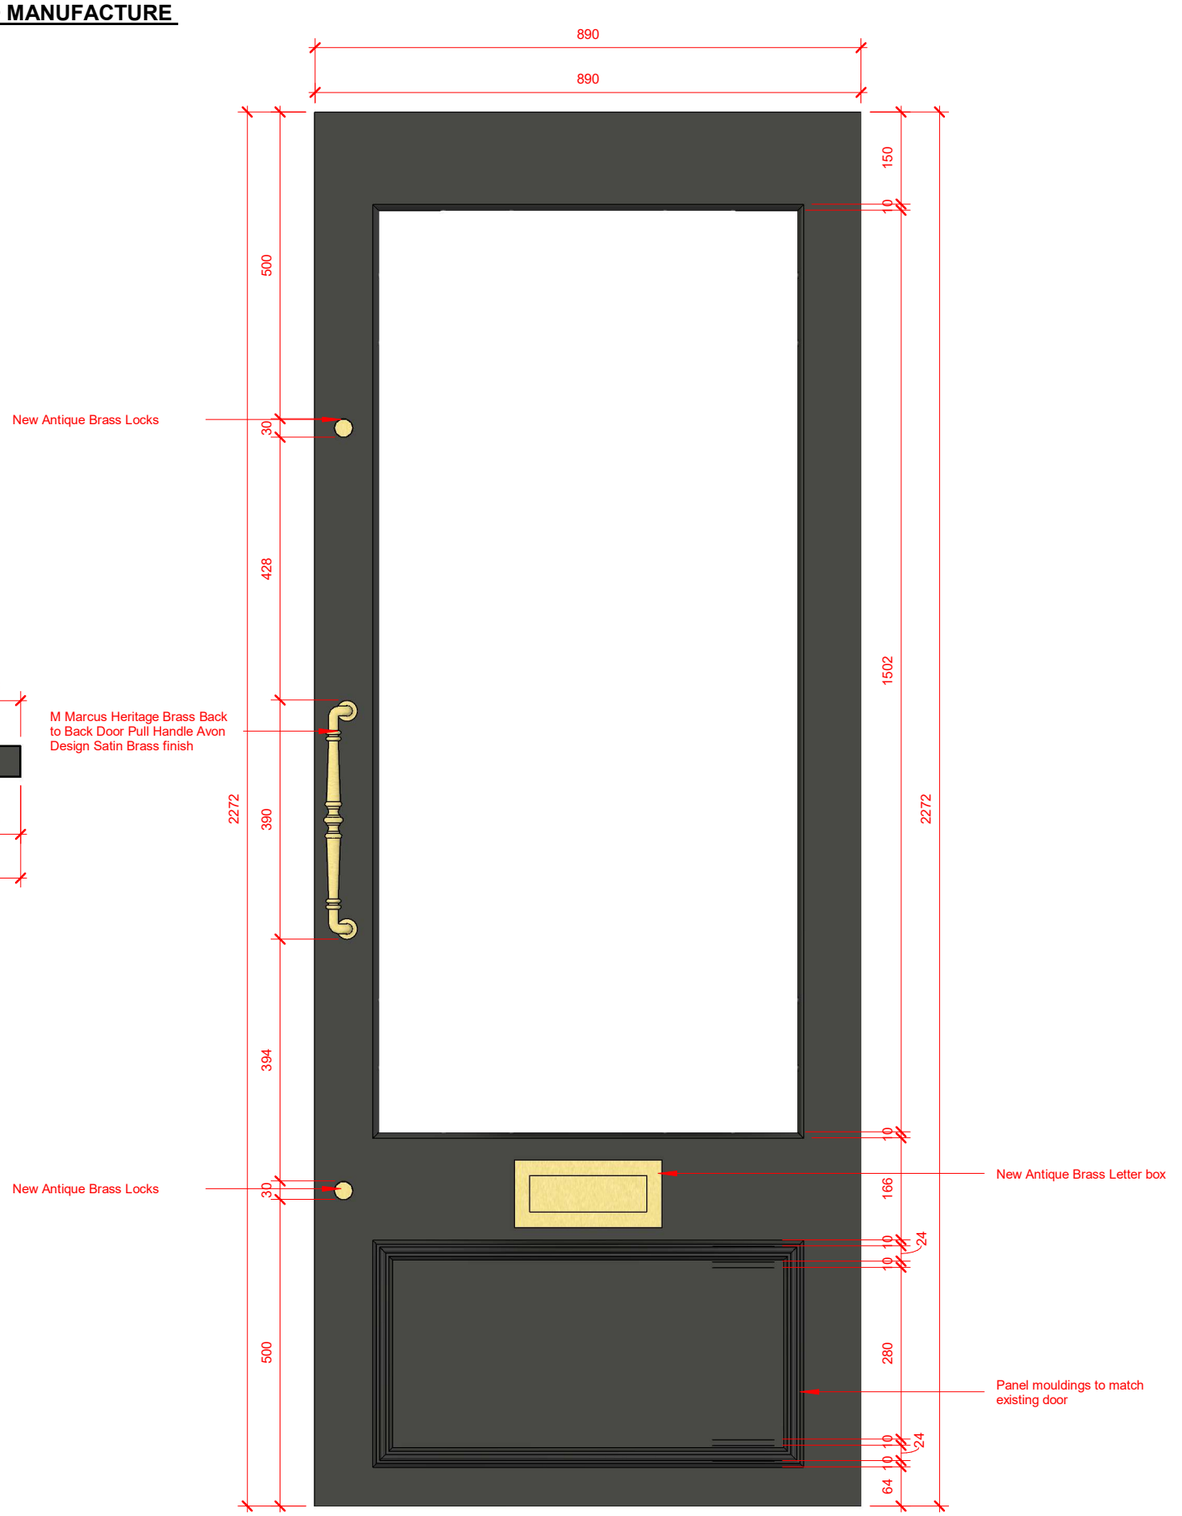

No.	Description	Date
A	Removed Plumes	28.07.26

L'Oréal - House of Creed | 1130 22 - 56 King Street Manchester | New Shop Front Door | 217 | Rev A | 1 : 10 @A3 | 16.06.26