SIGNAGE 2 - INFILL EXISTING WINDOW INTERNALLY.
EXTERNAL INDIVIDUAL INTERNALLY ILLUMINATED LETTERS WITH ANTIQUE BRASS OUTER CASING AND PERSPEX FRONT FIXED TO STEEL FRAME. FRAMEWORK AND FIXINGS TO ALIGN WITH EXISTING MORTAR JOINTS.
REFER TO SIGNAGE SUPPLIERS DRAWINGS FOR ACCURATE INFORMATION

SIGNAGE 3- INTERNALLY ILLUMINTAED DOUBLE SIDED SIGN WITH POWDERCOATED PANEL WITH FRET CUT DOUBLE LINED 'G'. PERSPEX TO FRONT OF 'G'. PANEL. BRASS OUTER EDGE AND FRAMEWORK. BRASS OUTER EDGE AND FRAMEWORK.
REFER TO SIGNAGE SUPPLIERS DRAWINGS FOR ACCURATE INFORMATION


RETAIN PAINTED TIMBER WINDOW FRAMES. MAKE GOOD WHERE NECESSARY - PAINT TO MATCH EXISTING

SIGNAGE 6 -INTERNALLY ILLUMINATED PERSPEX PROJECTING SIGN WITH VINYL LETTERS APPLIED TO FRONT & SIDES.
REFER TO SIGNAGE SUPPLIERS DRAWINGS FOR ACCURATE INFORMATION



1 PROPOSED DEANSGATE EXTERNAL ELEVATION
Scale: 1:50@A1 / 1:100@A3

0 1 2 3 4 5 m

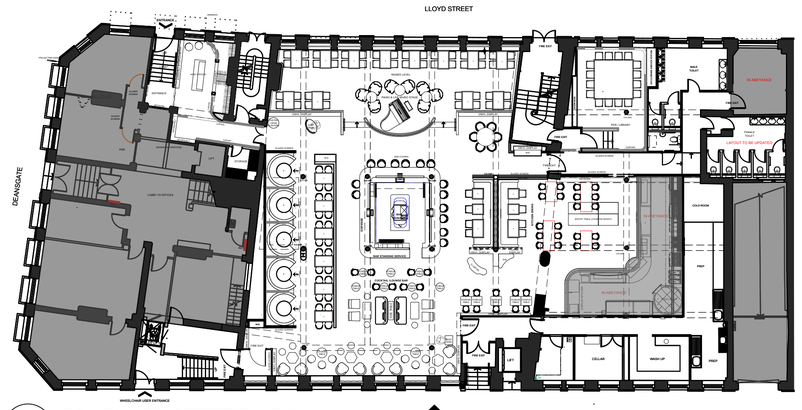

/ PROPOSED REFERENCE PLAN
Scale: 1:100@A1 / 1:200@A3

GENERAL NOTES:

ALL DIMENSIONS TO BE CHECKED ON SITE AND ANY DISCREPENCIES TO BE REPORTED TO RSS

ALL FINISHES, SAMPLES AND MOCK UPS TO BE APPROVED BY RSS PRIOR TO MANUFACTURE

FOR FINISHES REFER TO FINISHES SCHEDULE

REFER TO RSS SPEC INDEX FOR LIST OF ALL FF&E ITEMS

ALL EXISTING FURNITURE TO BE REMOVED UNLESS STATED OTHERWISE BY THE CLIENT

REVISIONS:

CODE:	DATE:	DESCRIPTION:
P1	12.05.26	FIRST ISSUE
P2	14.05.26	UPDATED ELEVATIONS
P3	22.05.26	UPDATED SIGANGE
P4	28.05.26	PLANNING ISSUE
P5	11.06.26	SIGNAGE 2 UPDATED
T1	19.06.26	TENDER ISSUE
T2	06.08.26	NOTES ON SIGNAGE AMENDED

RussellSageStudio
St Michael's House | 2 Elizabeth Street | London | SW1W 9RB | T. +44 (0) 20 7730 3258
russellsagestudio.co.uk

THIS DRAWING IS THE PROPERTY OF RUSSELL SAGE STUDIO. COPYRIGHT IS RESERVED TO THEM AND THE DRAWING IS ISSUED ON THE CONDITION THAT IT IS NOT COPIED EITHER WHOLLY OR IN PART WITHOUT THE CONSENT IN WRITING OR RUSSELL SAGE STUDIO.

- ALL DIMENSIONS, DRAWINGS AND SPECIFICATIONS ARE TO BE VERIFIED ON SITE BY THE CONTRACTOR AND ANY DISCREPANCIES REPORTED TO RSS PRIOR TO THE COMMENCEMENT OF WORK.
- THIS PLAN HAS BEEN EXTRACTED FROM SUPPLIED DRAWINGS AND HENCE IS SUBJECT TO SURVEY AND CONTRACTOR SETTING OUT PLAN.
- CONTRACTOR TO TAKE RESPONSIBILITY AND ENSURE ALL CONSTRUCTION METHODS, TECHNIQUES, FITTINGS AND FINISHES ETC CONFORM TO THE REQUIRED BUILDING REGULATIONS IN THE APPLICABLE COUNTRY, AND TO THE RELEVANT BUILDING CONTROL OFFICERS SATISFACTION.
- ALL SPECIFIED ITEMS ARE TO BE INSTALLED IN ACCORDANCE WITH THE MANUFACTURES RECOMMENDATIONS.
- ALL FINISHES ARE TO BE CARRIED OUT TO A HIGH STANDARD.

THIS DRAWING IS TO BE READ IN CONJUNCTION WITH ALL OTHER RELEVANT CONSULTANTS DRAWINGS. ALL REQUESTED DRAWINGS SHOWING FIXINGS AND CONSTRUCTION DETAILS TO BE APPROVED BY RSS PRIOR TO COMMENCEMENT OF WORK. CONTRACTORS TO CHECK AND APPRAISE DESIGN, FITTING OUT AND CONSTRUCTION DETAILS AND OFFER SUITABLE ALTERNATIVES TO THE DESIGNERS FOR APPROVAL PRIOR TO MANUFACTURE AND INSTALLATION. CONTRACTOR TO PROVIDE A SUITABLE WORKING ENVIRONMENT WHICH CONFORMS TO THE CURRENT HEALTH AND SAFETY CONDITIONS AND LOCAL AUTHORITY REGULATIONS.

DRAWING STATUS:
FOR INFORMATION

CLIENT:
JAMIE BARBER

PROJECT NO:	PROJECT:		
5402	GUSTO, MANCHESTER		
DATE:	DRAWN:	CHECKED:	SCALE:
APRIL 26	VR	LR	1:50 @ A1 1:100 @ A3

TITLE:
PROPOSED DEANSGATE ROW
EXTERNAL ELEVATION
ADVERT CONSENT

DWG. NO:	REV:
5402-EL-06	**T2**