Proximity
3 Barrington Road, Alrtincham,
WA14 1GY
weareproximity.co.uk
Tel: 0345 257 5535

CLIENT:
Allied London

PROJECT:
No.1 Castlefield, Manchester

DRAWING TITLE:
Plan View
Proposed Scheme

SCALE @ A2:	DATE:	DRAWN:	PRX
NTS	30.07.2026	CHECKED:	DMH

DRAWING NUMBER:	REV:
2306_MA-04	00

REV:	NOTES:	DRWN:	DATE:


Massing Legend

Existing
Proposed

All heights in m AOD

NOTES:
No dimensions are to be scaled from this drawing.
All dimensions are to be checked on site, where discrepancy occurs between specification and drawings the supervising officer must be notified.

Plan View
Proposed Scheme

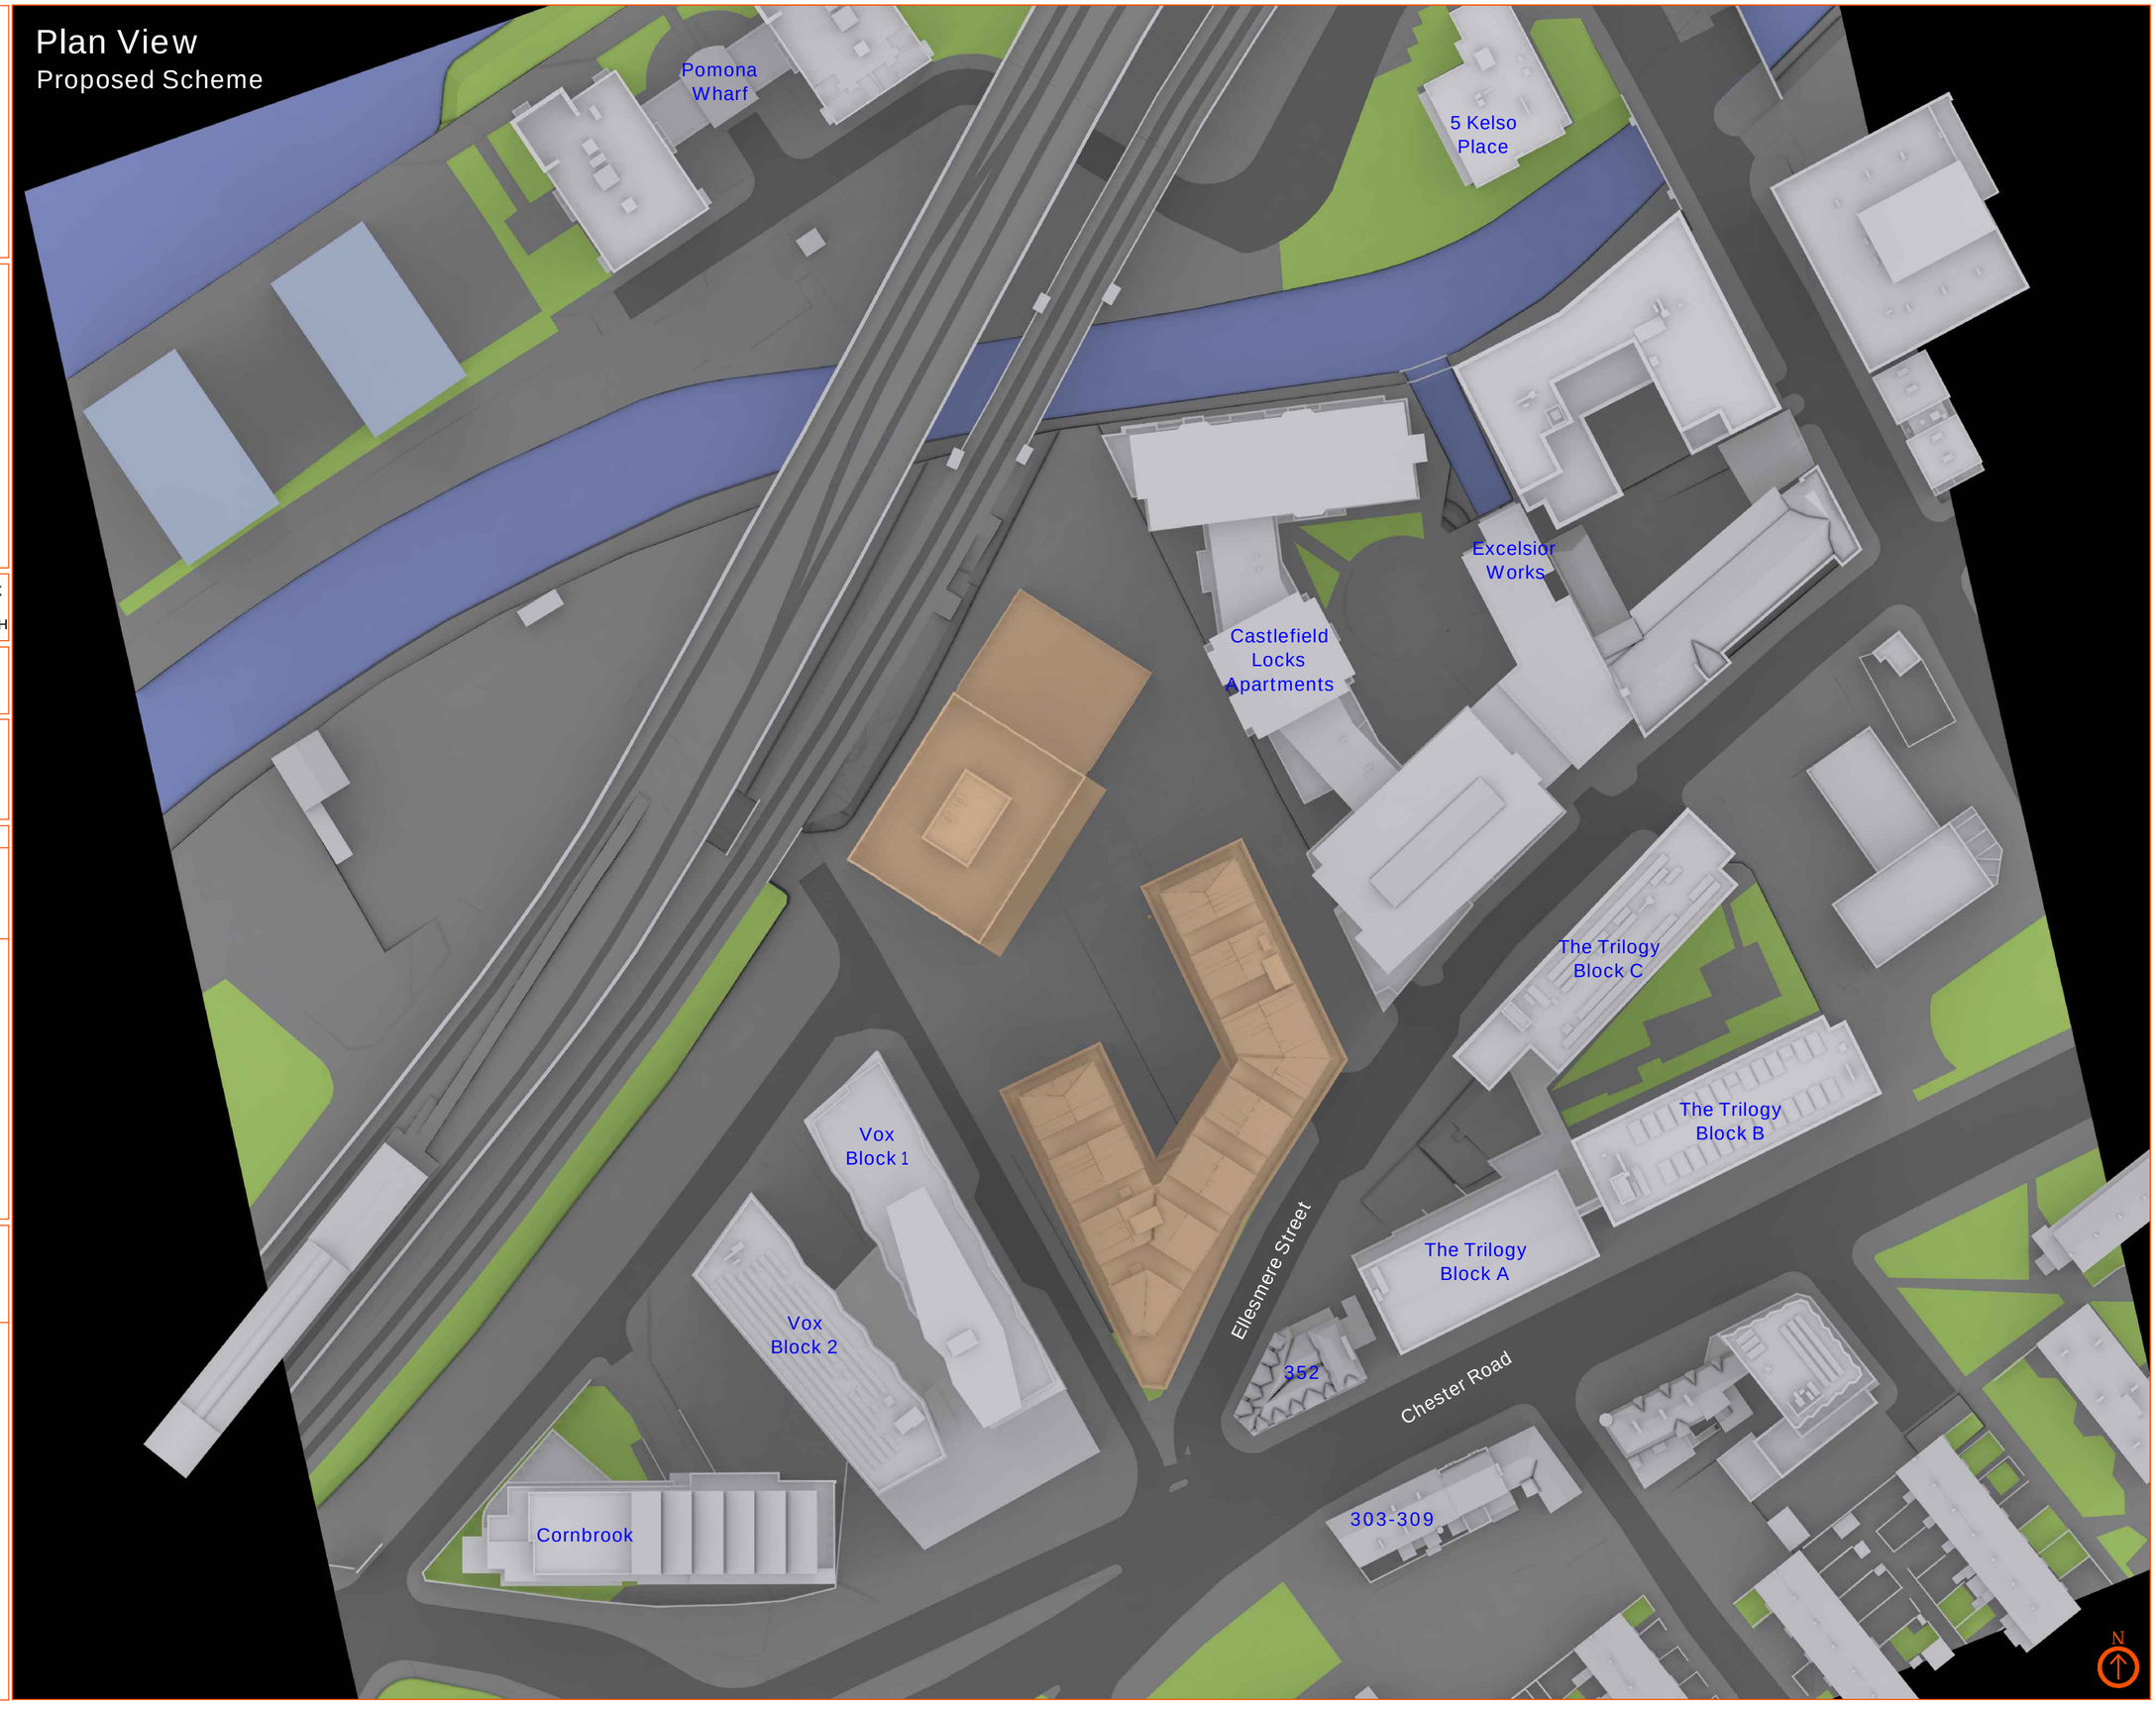

Proximity
3 Barrington Road, Alrtincham,
WA14 1GY
weareproximity.co.uk
Tel: 0345 257 5535

CLIENT:
Allied London

PROJECT:
No.1 Castlefield, Manchester

DRAWING TITLE:
3D View 1
Proposed Scheme

SCALE @ A2:	DATE:	DRAWN:	PRX
NTS	30.07.2026	CHECKED:	DMH

DRAWING NUMBER:	REV:
2306_MA-05	00

REV:	NOTES:	DRWN:	DATE:


Massing Legend

- Existing
- Proposed

All heights in m AOD

NOTES:
No dimensions are to be scaled from this drawing.
All dimensions are to be checked on site, where discrepancy occurs between specification and drawings the supervising officer must be notified.

3D View 1
Proposed Scheme

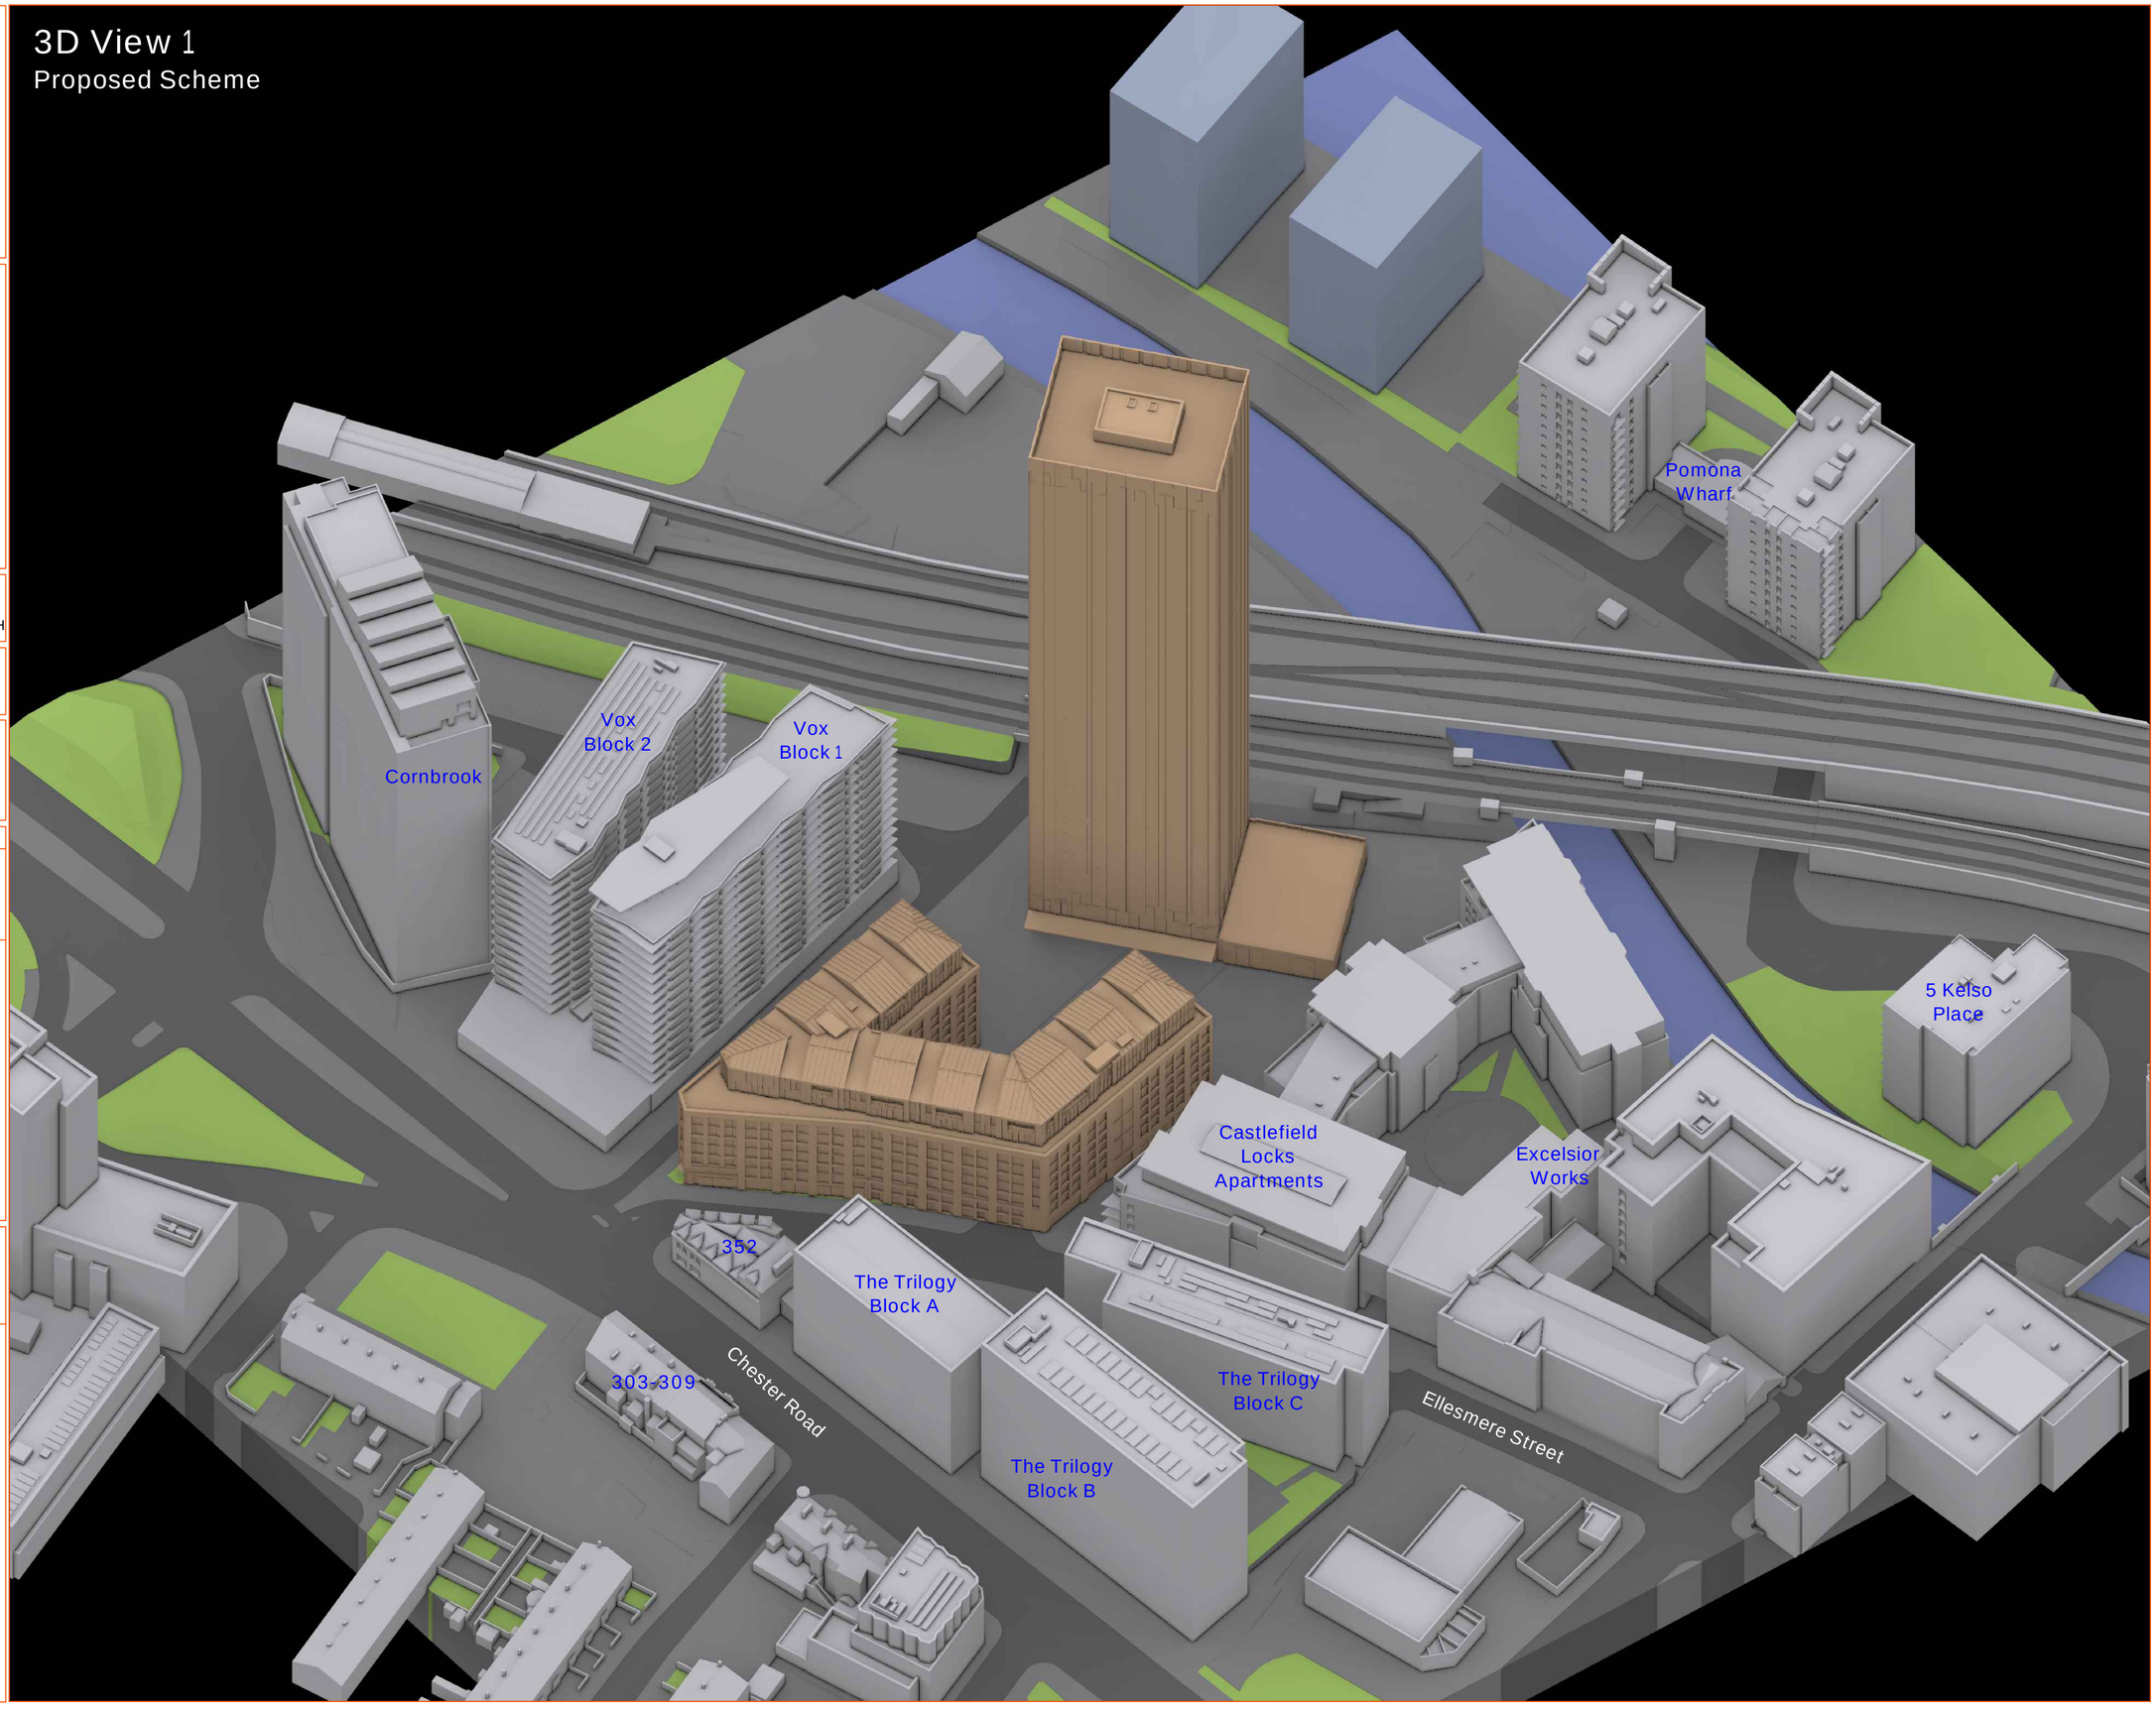

Proximity
3 Barrington Road, Alrtincham,
WA14 1GY
weareproximity.co.uk
Tel: 0345 257 5535

CLIENT:
Allied London

PROJECT:
No.1 Castlefield, Manchester

DRAWING TITLE:
3D View 2
Proposed Scheme

SCALE @ A2:	DATE:	DRAWN:	PRX
NTS	30.07.2026	CHECKED:	DMH

DRAWING NUMBER:	REV:
2306_MA-06	00

REV:	NOTES:	DRWN:	DATE:

Massing Legend

Existing
Proposed

All heights in m AOD

NOTES:
No dimensions are to be scaled from this drawing.
All dimensions are to be checked on site, where discrepancy occurs between specification and drawings the supervising officer must be notified.

3D View 2
Proposed Scheme

