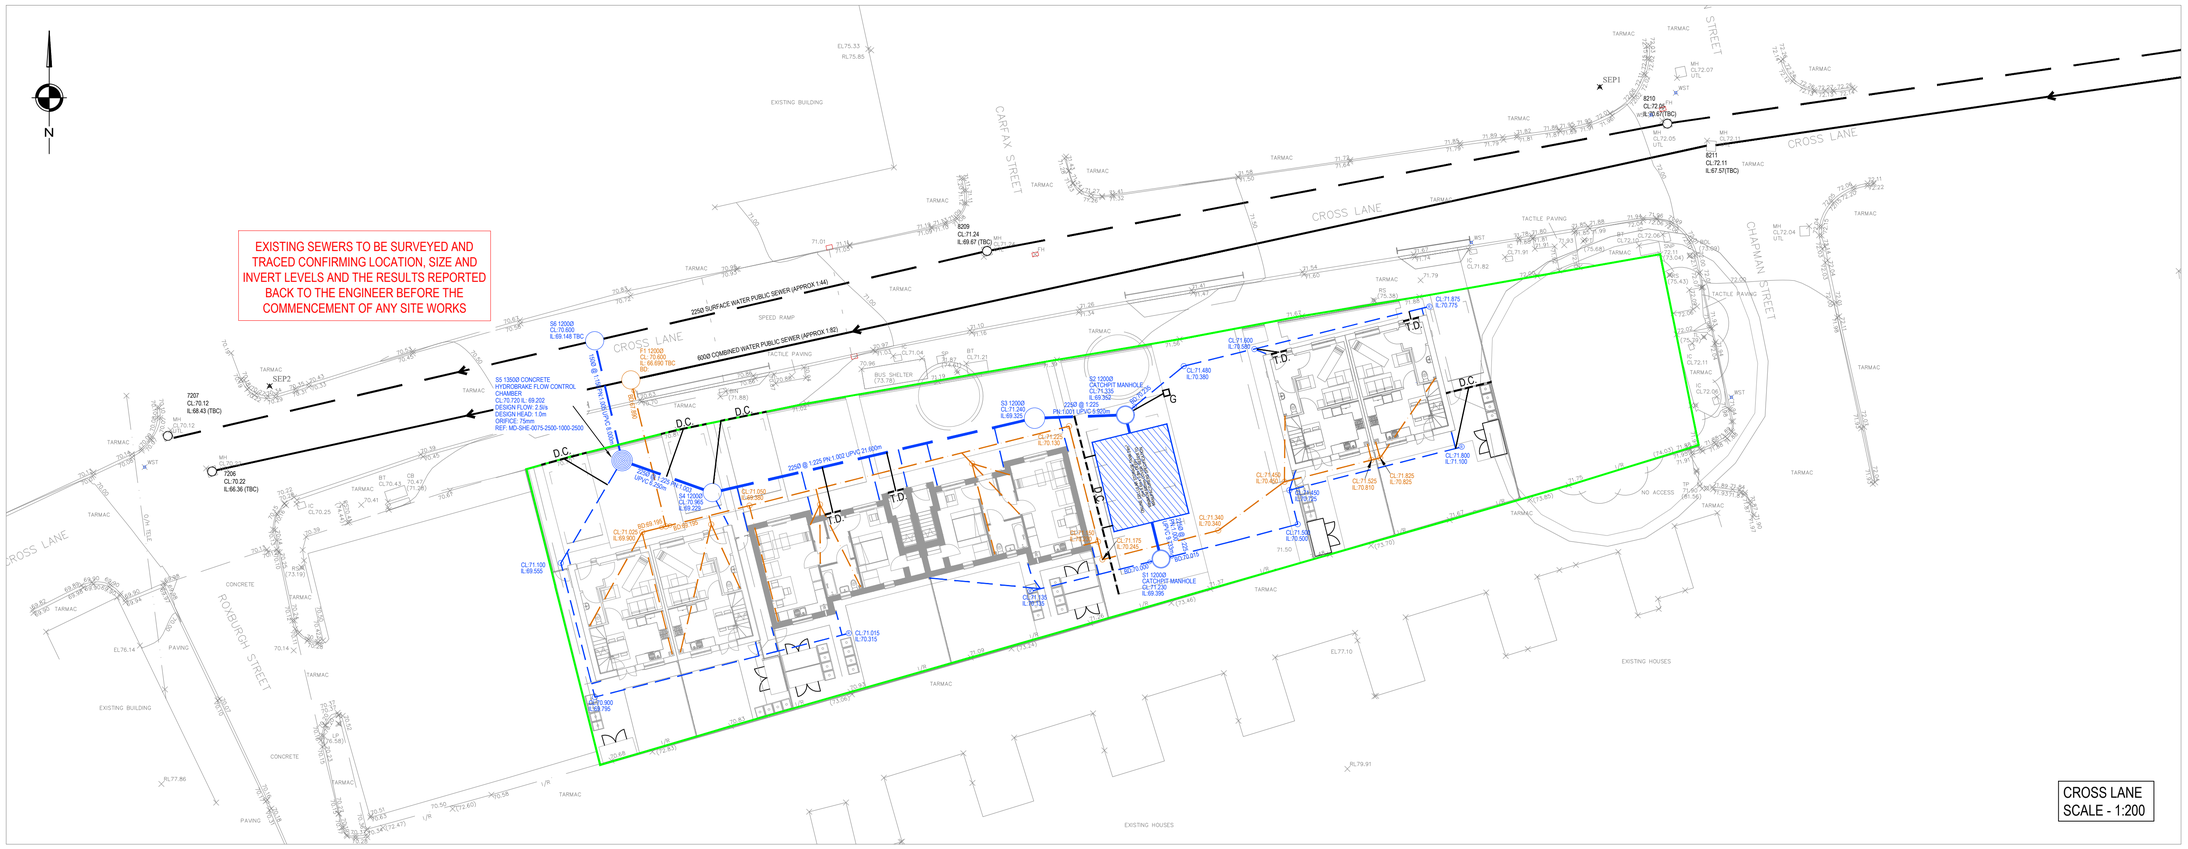

EXISTING SEWERS TO BE SURVEYED AND TRACED CONFIRMING LOCATION, SIZE AND INVERT LEVELS AND THE RESULTS REPORTED BACK TO THE ENGINEER BEFORE THE COMMENCEMENT OF ANY SITE WORKS
CROSS LANE
CAREFAX STREET
CHAPMAN STREET
ROXBURGH STREET
2250Ø SURFACE WATER PUBLIC SEWER (APPROX 1:44)
600Ø COMBINED WATER PUBLIC SEWER (APPROX 1:82)
SE 1200Ø CL:70.600 IL:69.148 TBC
7207 CL:70.12 IL:68.43 (TBC)
7206 CL:70.22 IL:66.36 (TBC)
8209 CL:71.24 IL:69.67 (TBC)
8210 CL:72.05 IL:70.67(TBC)
8211 CL:72.11 IL:67.51(TBC)
S5 1350Ø CONCRETE HYDROBRAKE FLOW CONTROL CHAMBER CL:70.720 IL: 69.202 DESIGN FLOW: 2.5l/s DESIGN HEAD: 1.0m ORIFICE: 75mm REF: MD-SHE-0075-2500-1000-2500
S4 1200Ø CL:70.965 IL:69.223
S3 1200Ø CL:71.240 IL:69.323
S2 1200Ø CATCHPIT MANHOLE CL:71.335 IL:69.392
S1 1200Ø CATCHPIT MANHOLE CL:71.230 IL:69.399
225Ø @ 1:225 PN:1.000 UPVC 9.600m
225Ø @ 1:225 PN:1.000 UPVC 21.600m
CL:71.800 IL:70.580
CL:71.480 IL:70.380
CL:71.875 IL:70.775
CL:71.800 IL:71.100
CL:71.649 IL:70.402
CL:71.825 IL:70.825
CL:71.810 IL:70.810
CL:71.340 IL:70.340
CL:71.500 IL:70.500
CL:71.175 IL:70.245
CL:71.015 IL:70.315
CL:71.100 IL:69.555
CL:71.002 IL:69.902
CL:71.000 IL:69.950
CL:71.135 IL:69.915
CL:71.450 IL:70.250
CL:71.325 IL:70.325
CL:71.600 IL:70.600
CL:71.469 IL:70.469
CL:71.525 IL:70.525
CL:71.600 IL:70.600
CL:71.600 IL:70.600
CL:71.600 IL:70.600