


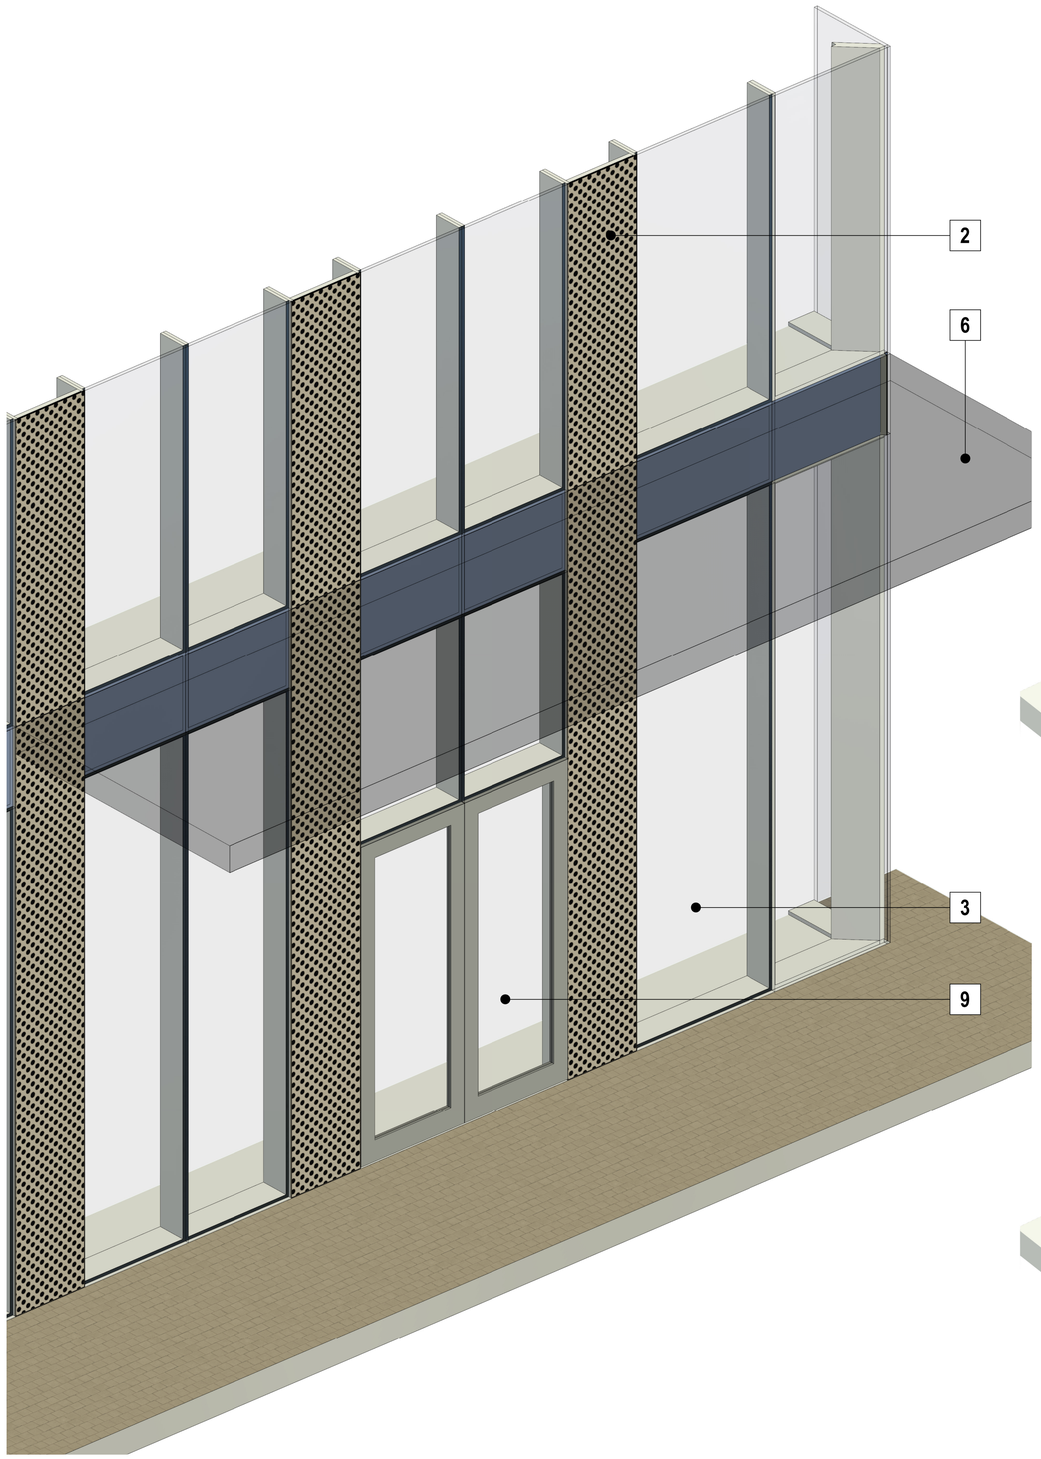


1 **BLOCK A (TOWER) - FAÇADE BAY - BLOCK B MAIN ENTRANCE**
ELEVATION

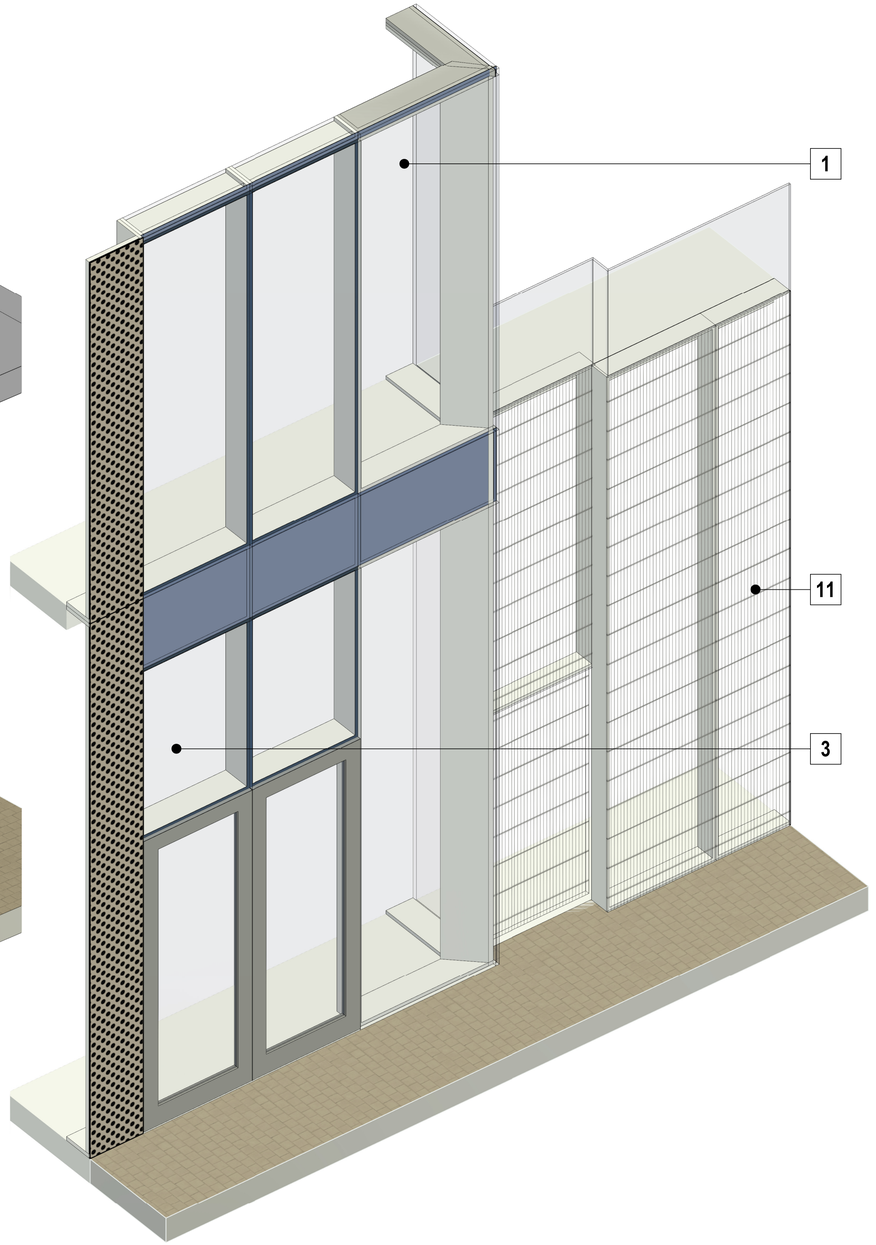

2 **BLOCK A (TOWER) - FAÇADE BAY - BLOCK B MAIN ENTRANCE**
3D VIEW

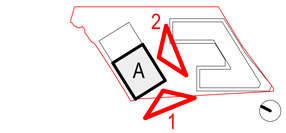

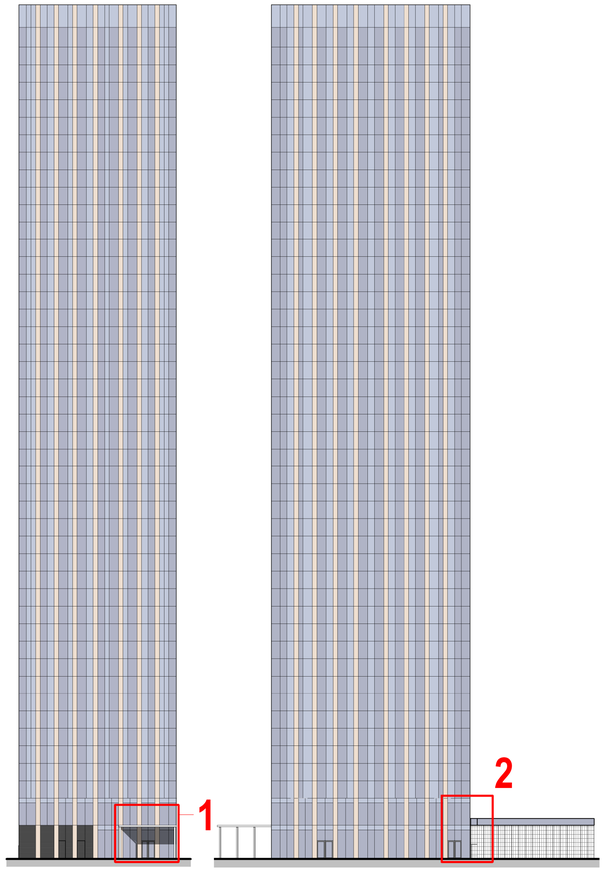

BLOCK A - WEST
FAÇADE BAY ELEVATION KEY

BLOCK A - SOUTH
FAÇADE BAY ELEVATION KEY

FACADE MATERIALS

1 INSULATED BACK PAINTED GLASS SPANDREL PANEL - COLOUR: BLUE / GREY
2 INSULATED ANODISED ALUMINIUM PEFORATED PANEL- COLOUR: PALE UMBER FINISH
3 FULL HEIGHT GLAZED VISION PANEL
4 INSULATED ANODISED ALUMINIUM DECORATIVE PERFORATED PANEL - COLOUR: DARK GREY
4 INSULATED ANODISED ALUMINIUM LOUVRE PANELS - COLOUR: DARK GREY
5 ANODISED ALUMINIUM PERFORATED PANEL - COLOUR: SILVER GREY
6 ENTRANCE CANOPY
7 METAL ROLLER SHUTTER DOOR - COLOUR: SILVER GREY
8 INSULATED DECORATIVE PERFORATED METAL PERSONNEL DOOR
9 FULL HEIGHT GLAZED PERSONNEL DOOR
10 CLEAR GLAZED BALUSTRADE
11 LANDSCAPED ARCHITECTURAL METAL SCREENING - COLOUR: SILVER GREY
12 INSULATED ANODISED ALUMINIUM LOUVRE PANELS - COLOUR: DARK GREY
13 INSULATED ANODISED ALUMINIUM LOUVRE PERSONNEL DOOR

No.	Date	Dwn	Chk	App	Revision or reason for issue
P01.01	01.11.25	SK	GS	GS	ISSUED FOR PLANNING First Issue
P01.02	18.02.26	MM	GS	GS	REISSUED FOR PLANNING
P01.03	26.02.26	MM	GS	GS	REISSUED FOR PLANNING
P01.04	06.03.26	MM	GS	GS	REISSUED FOR REVIEW
P01.05	19.06.26	NM	GS	GS	PLANNING ISSUE

General Notes
Do not scale from drawing. Use marked dimensions.
To be read in conjunction with all other Consultant's drawings.
The Architect to be immediately notified of any discrepancies.
Copyright on this drawing retained by the Architect.

Client
KIRINDOLAM 8 LIMITED

DENTON CORKER MARSHALL
Architect
Denton Corker Marshall LLP
Marriner House, 32-34 Greville Street, London, EC1N 8TB
Old Exchange, 6 St. Ann's Passage, Manchester, M2 6BE
Telephone +44 (0)20 7833 2020 / +44 (0)161 834 3511
Email mail@dentoncorkermarshall.co.uk

Project Title
NO. 1 CASTLEFIELD

Scale / North Point
1:25 @ A1 0 0.25 0.5 0.75 1 1.25M
1:50 @ A3

Drawing Title
BLOCK A (TOWER) - TYPICAL FAÇADE BAYS
SHEET 1 OF 4

Drawing Number
N1C-DCM-BA-XX-DR-A-50074

Drawing Purpose
PLANNING

CDE Status **S0**
Revision **P01.05**