

## KEY PLAN

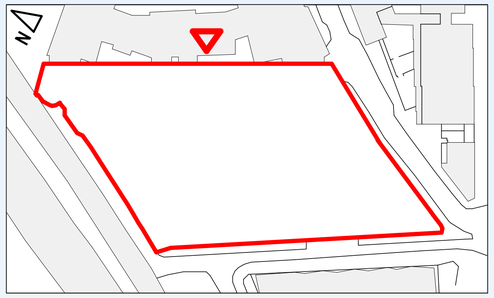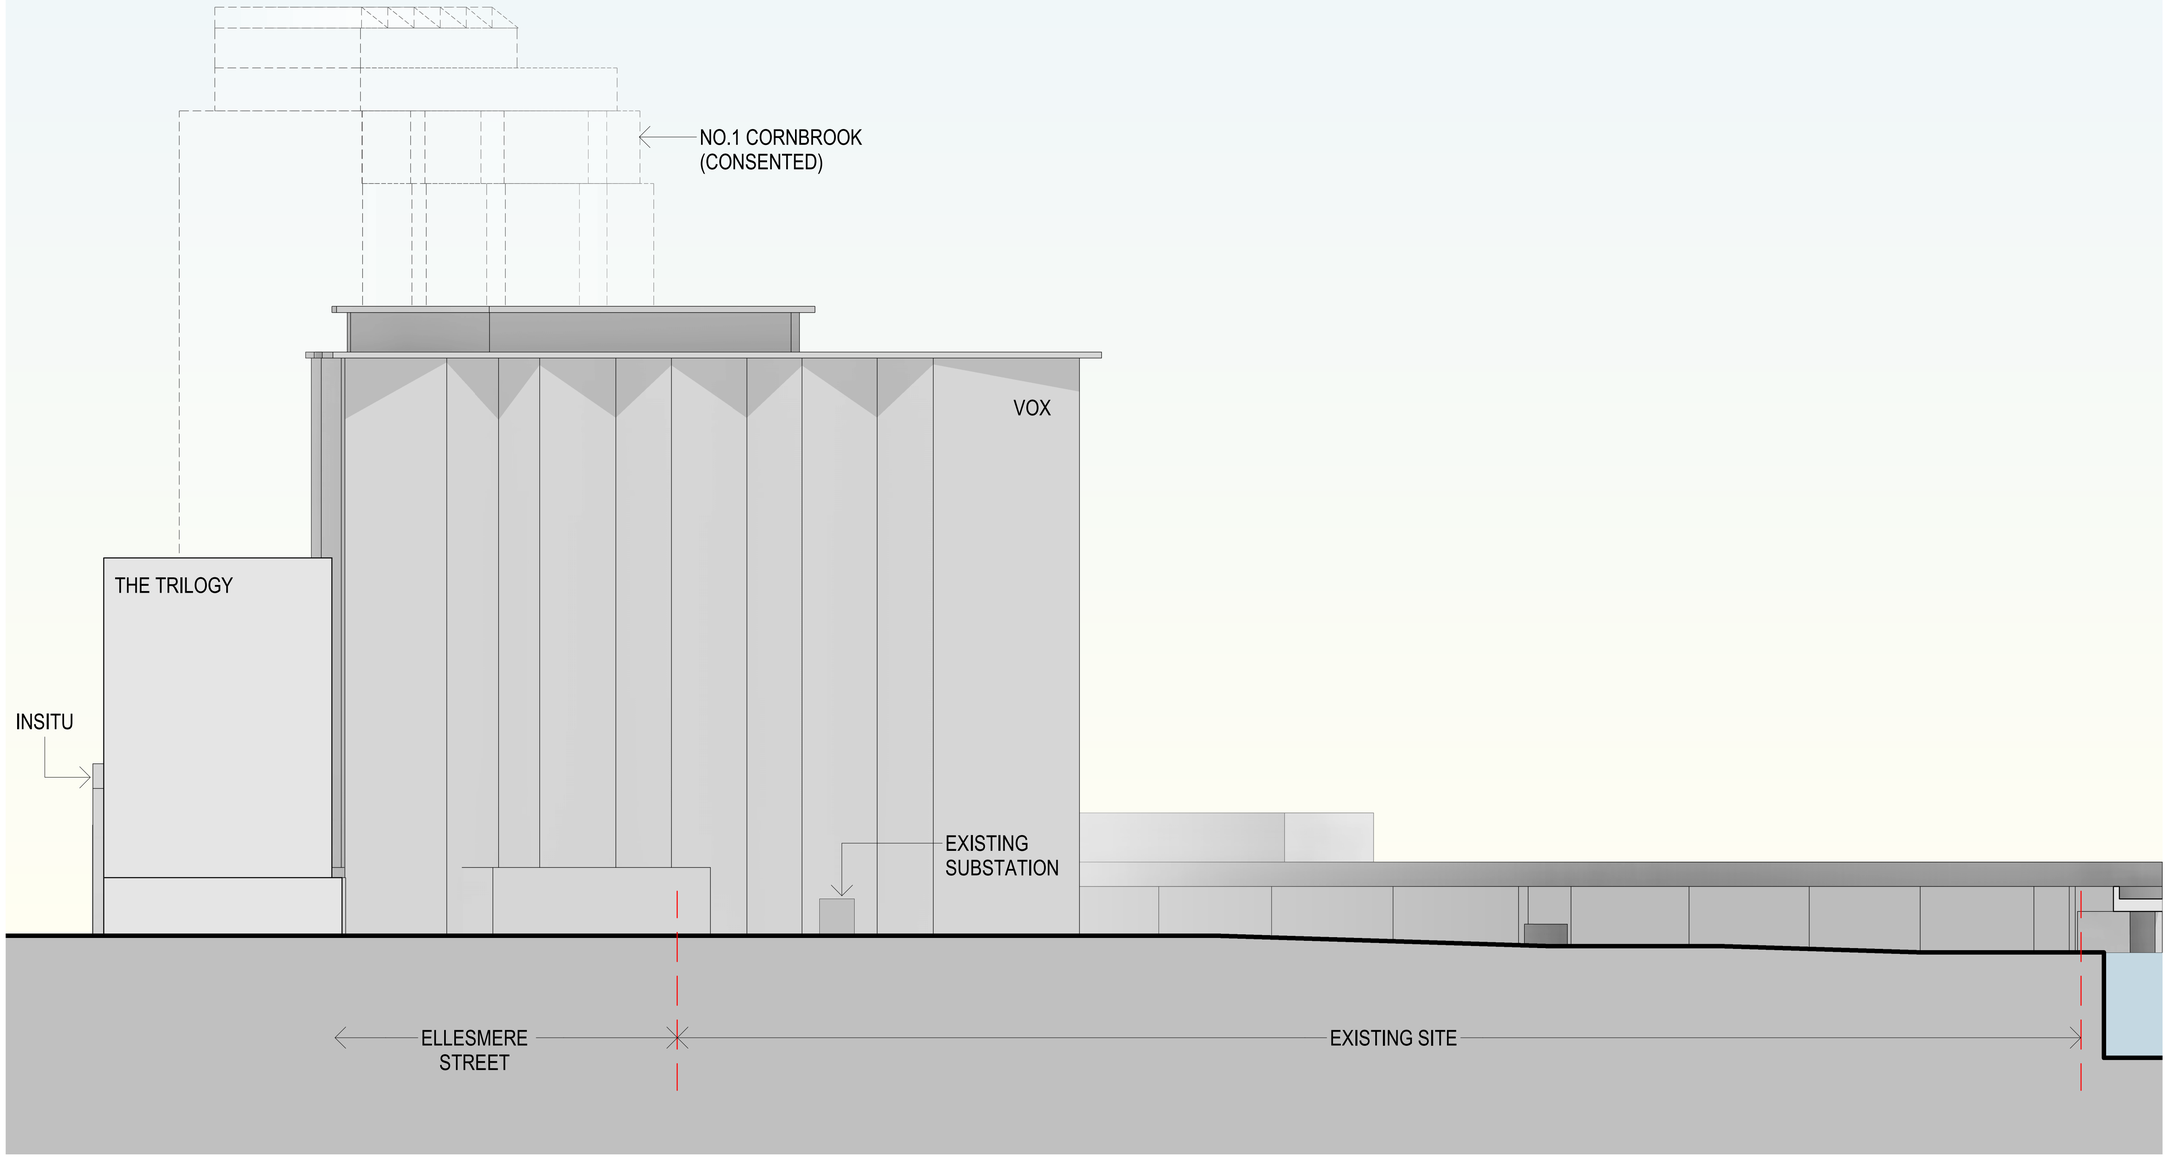


General Notes
Do not scale from drawing. Use marked dimensions.
To be read in conjunction with all other Consultant's drawings.
The Architect to be immediately notified of any discrepancies.
Copyright on this drawing retained by the Architect.

| No. | Date | Dwn | Chk | App | Revision or reason for issue |
|---|---|---|---|---|---|
| P01.02 | 19.06.26 | JJ | GS | GS | PLANNING ISSUE |
| P01.01 | 19.02.26 | JJ | GS | GS | ISSUED FOR REVIEW |

Client
**KIRINDOLAM 8 LIMITED**

DENTON CORKER MARSHALL

Architect
Denton Corker Marshall LLP
Mariner House, 32-34 Greville Street, London, EC1N 8TB
Old Exchange, 6 St. Ann's Passage, Manchester, M2 6BE
Telephone +44 (0)20 7833 2020 / +44 (0)161 834 3511
Email mail@dentoncorkermarshall.co.uk

Project Title
**NO. 1 CASTLEFIELD**

Scale / North Point
1:250 @ A1 0 2.5 5 7.5 12.5M
1:500 @ A3

Drawing Title
**EXISTING SITE ELEVATION (EAST)**

Drawing Number
**N1C-DCM-ZZ-ZZ-EL-A-50026**

| Drawing Purpose | CDE Status | Revision |
|---|---|---|
| **PLANNING** | **S0** | **P01.02** |