

KEY PLAN

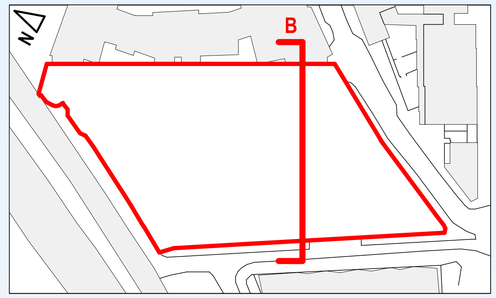

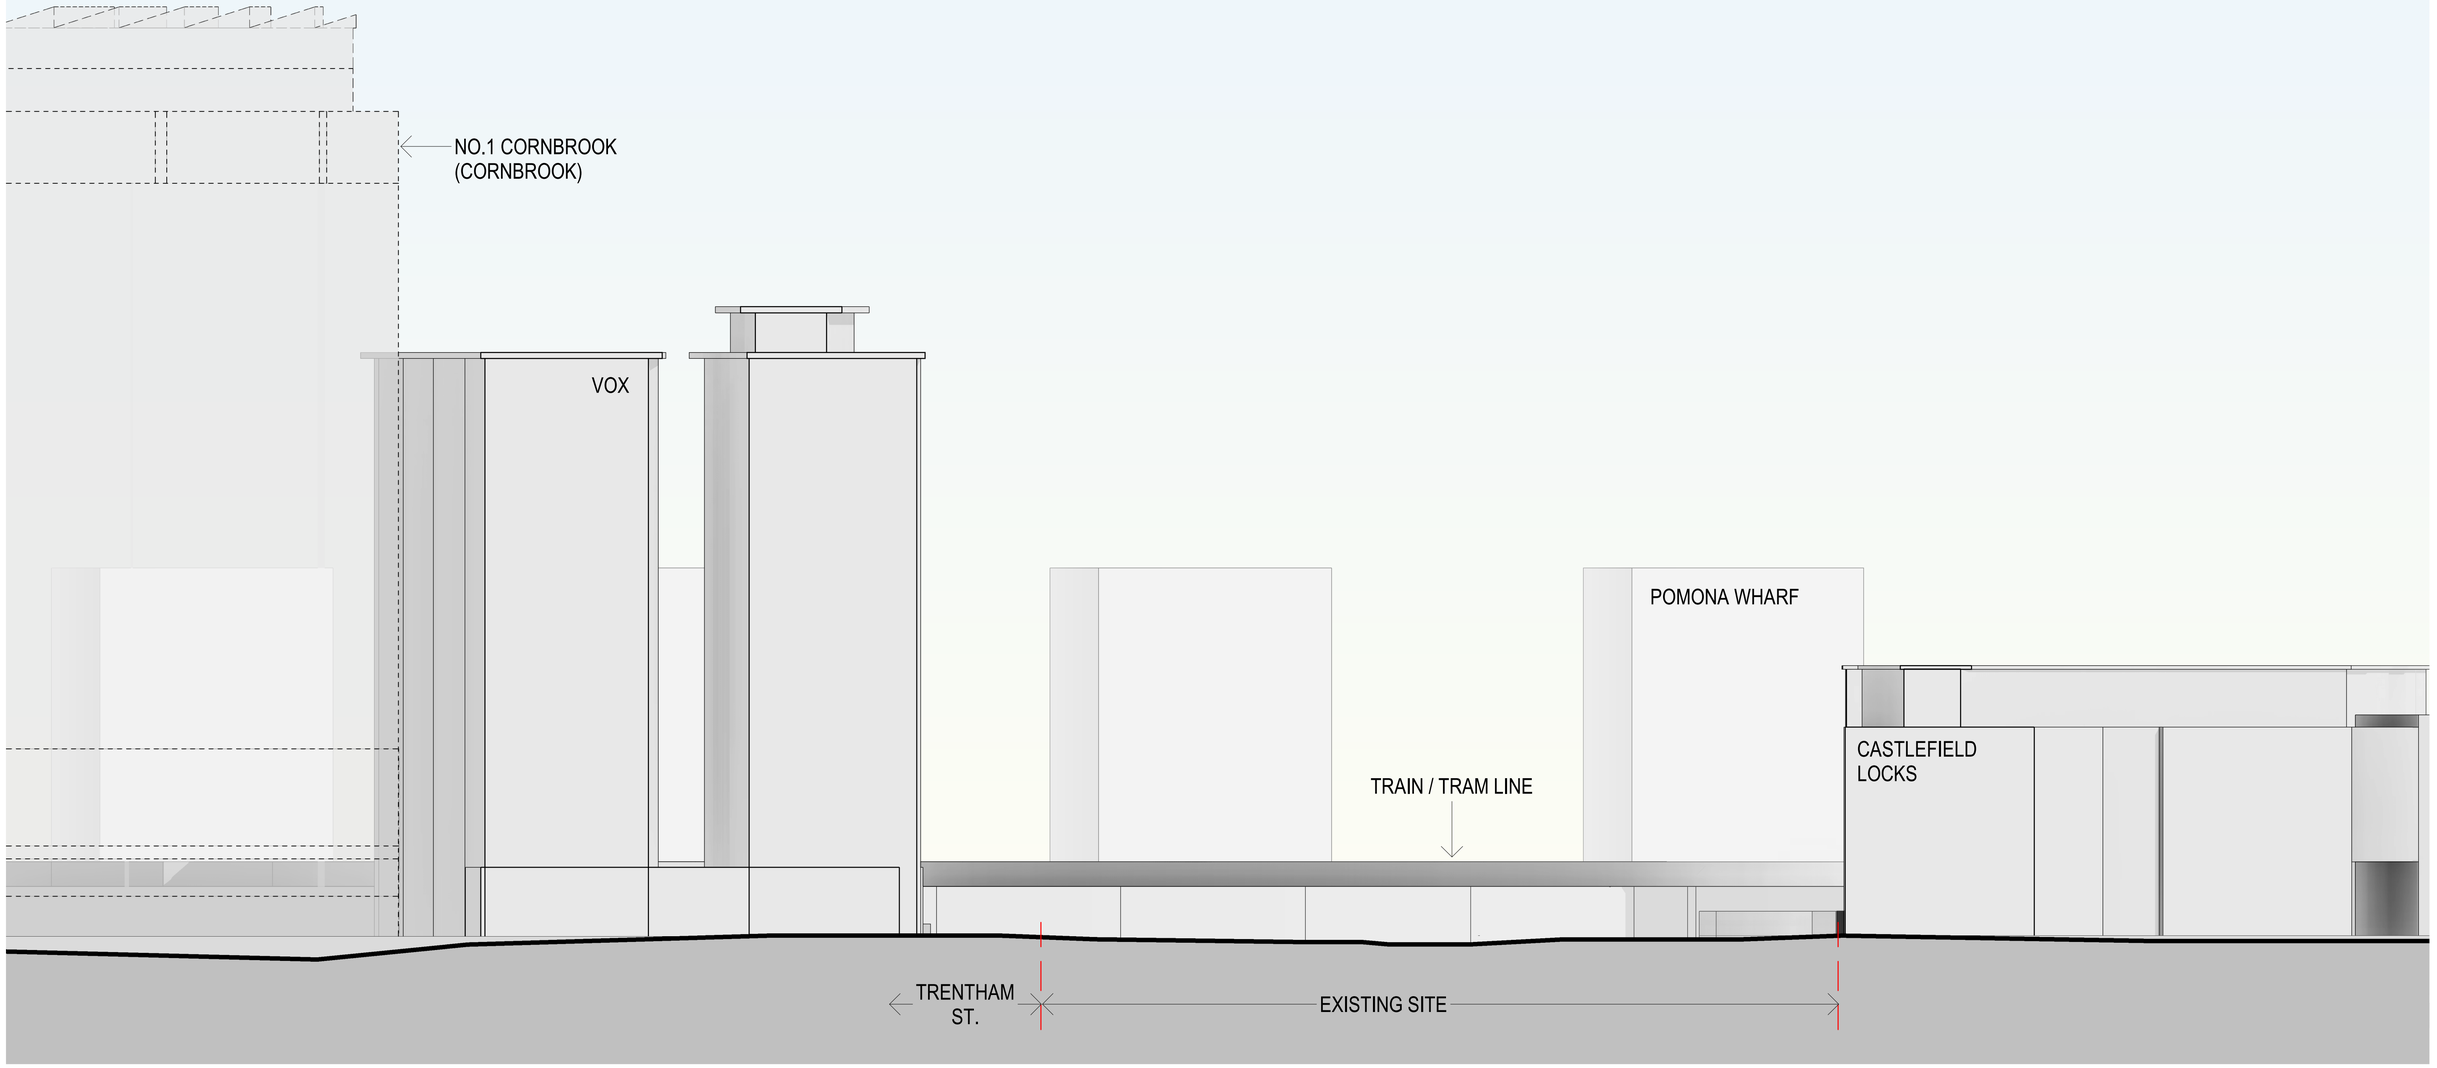

No.	Date	Dwn	Chk	App	Revision or reason for issue
P01.01	19.02.26	JJ	GS	GS	ISSUED FOR REVIEW
P01.02	19.06.26	JJ	GS	GS	PLANNING ISSUE

General Notes
Do not scale from drawing. Use marked dimensions.
To be read in conjunction with all other Consultant's drawings.
The Architect to be immediately notified of any discrepancies.
Copyright on this drawing retained by the Architect.

Client
KIRINDOLAM 8 LIMITED

DENTON CORKER MARSHALL

Architect
Denton Corker Marshall LLP
Marriner House, 32-34 Greville Street, London, EC1N 8TB
Old Exchange, 6 St. Ann's Passage, Manchester, M2 6BE
Telephone +44 (0)20 7833 2020 / +44 (0)161 834 3511
Email mail@dentoncorkermarshall.co.uk

Project Title
NO. 1 CASTLEFIELD

Scale / North Point
1:250 @ A1 0 2.5 5 7.5 12.5M
1:500 @ A3

Drawing Title
EXISTING SITE SECTION B-B

Drawing Number
N1C-DCM-ZZ-BB-SE-A-50017

Drawing Purpose
PLANNING

CDE Status **S0**

Revision **P01.02**