




SOUTH EAST
Elevation

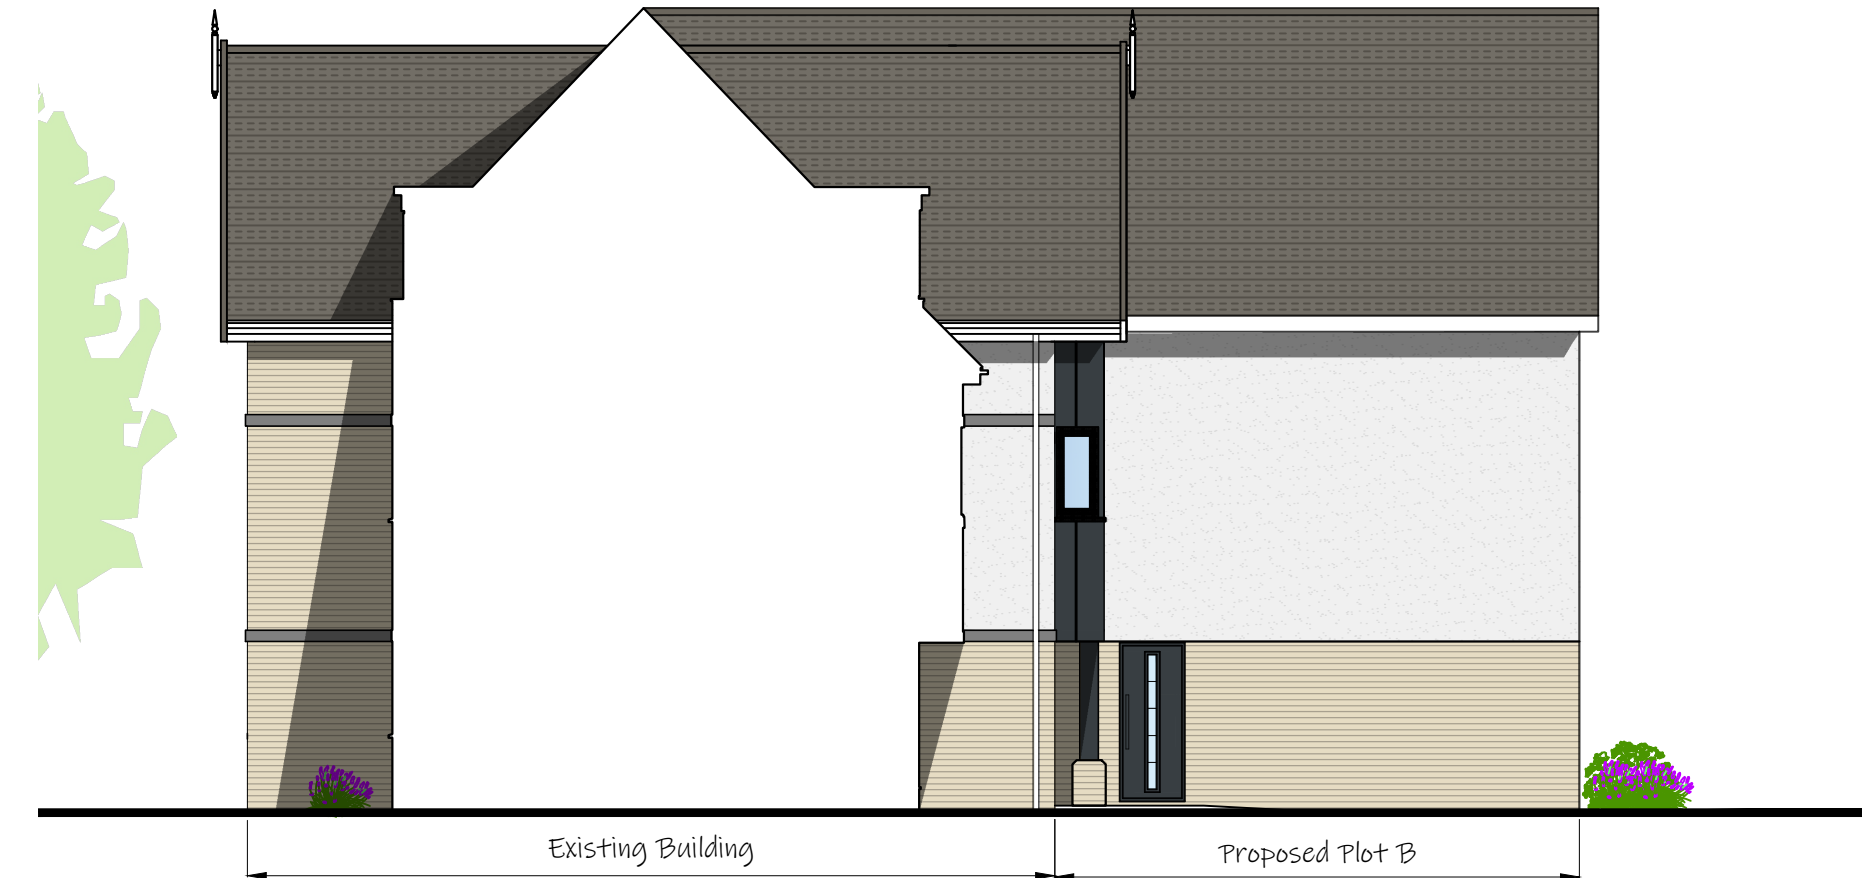

NORTH EAST (INNER)
Elevation




NORTH WEST
Elevation



SOUTH WEST
Elevation



NORTH EAST
Elevation

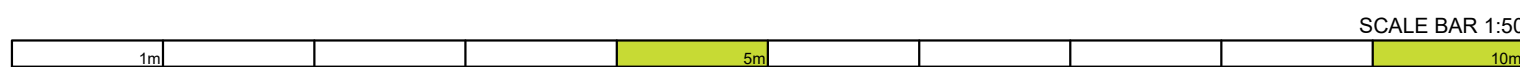

- NOTES
- The details shown are for design intent purposes only and are subject to further design development with suppliers and sub-contractors.
 - Proposals subject to consultation and approval from Local Authority Planning Department and Building Control (or an Approved Inspector).
 - All setting out dimensions should be checked on site prior to construction and any discrepancies and/or omissions should be reported to the Architect immediately.
 - Do not scale from drawings, any dimensions shown are indicative only and are subject to verification on site.
 - This drawing is to be read in conjunction with all other plans, structural calculations and specifications.

CAD
Critchley Architecture And Design Ltd.
Contact: 02392 474 919 | info@caad.online
The Old Bakery, 34 North Street, Havant, PO9 1PT

PLANNING

Revisions

- P1 - Issued for comment - KM
(28.01.2026)
P2 - Issued for planning - KM
(02.02.2026)
P3 - Issued for planning - KM
(16.05.2026)
P4 - Issued for planning - KM
(28.07.2026)

Project Address

Lauren House,
6 Beechpark Avenue,
Manchester,
M22 4BL

PROPOSED ELEVATIONS

Scale A1 = 1:100
Drawn By KM
Date 20.01.2026

Project No. Sheet No. Rev.

24061 501 P4