
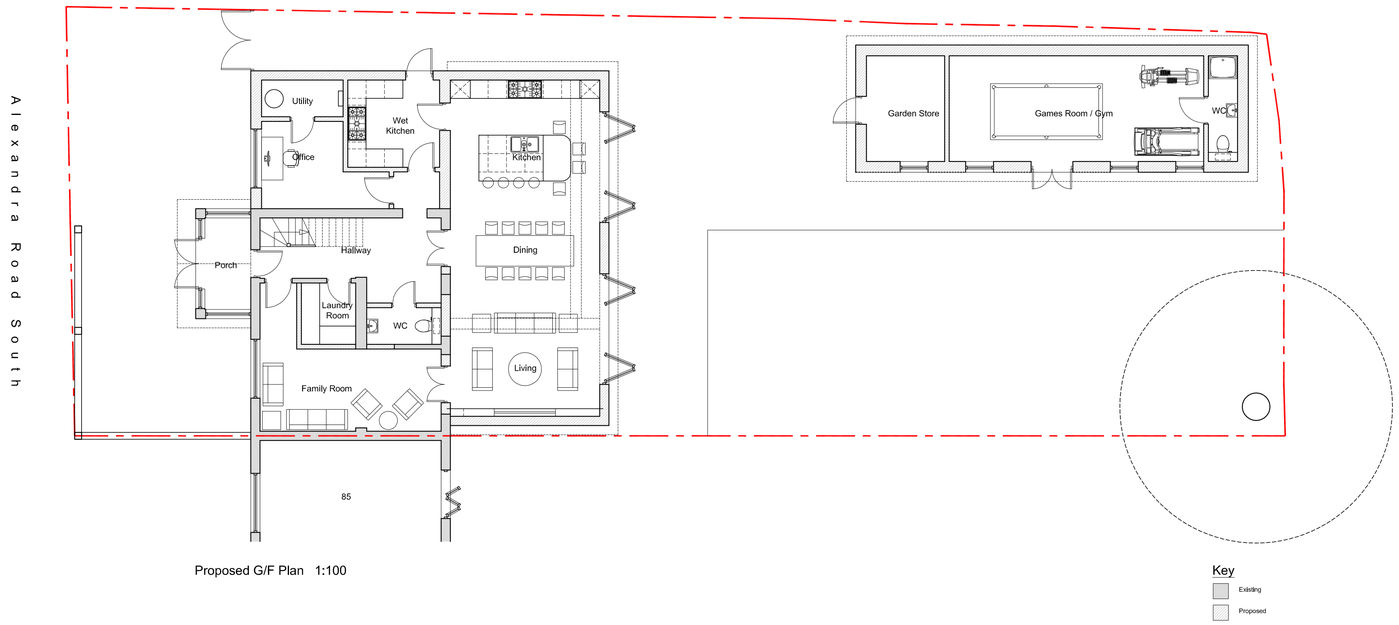


Proposed G/F Plan 1:100

Key

Existing

Proposed

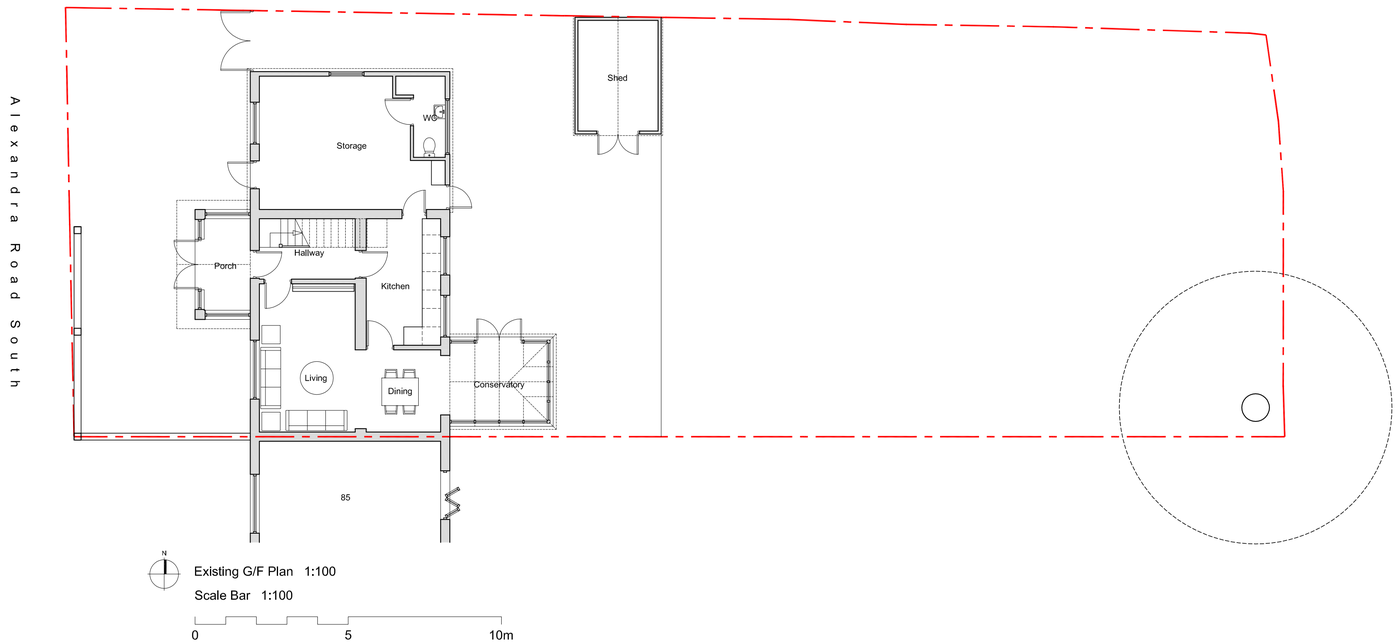

Existing G/F Plan 1:100

Scale Bar 1:100

0 5 10m

All dimensions are to be checked on site, any discrepancies are to be reported to the Architect before work commences.

This drawing is to be read in conjunction with all relevant consultants and specialists drawings / documents, any discrepancies are to be reported to the Architect before the affected work commences.

All structural components shown are indicative only. Details / calculations of structural members are to be provided by the Structural Engineer.

This drawing is copyright.

A	First Issue	20/05/2026
B	Amendment to G/F extension following receipt of client's comments on 02/06/2026	09/06/2026
C	Increase the extension area following receipt of client's comments on 12/06/2026	15/06/2026
D	Submission of planning application	17/06/2026
E	Amendments to proposed massing following LPA comments 05/08/2026	06/08/2026
F	Further amendments to proposed massing following LPA comments 07/08/2026	07/08/2026

Tang & Associates Ltd
Chartered Architects

Tel : 0161 877 9587
e-mail: barrytang@tangassociates.co.uk

10/F, 1 City Approach, Albert Street, Eccles, Manchester, M30 0BG, UK

Client:

Mr. and Mrs. Latif

Project:

83 Alexandra Road South, Manchester M16 8NX

Drawing Title:

Existing and Proposed G/F Plans

Scale: 1:100 @ A1

Date: May 2026

Drawing No: 9947/111

Revision: F