miller homes


1:500 0 5 10 15 25m

DRAWING LEGEND: -

- Phase 1
- Phase 2
- Phase 3
- Phase 4
- Phase 5
- Phase 6

EV CHARGER VERIFICATION PLAN -

Once all plots within associated phase are completed, photograhpic evidence or installation documents of each electric vehicle charger installed is to be submitted to the LPA for approval.

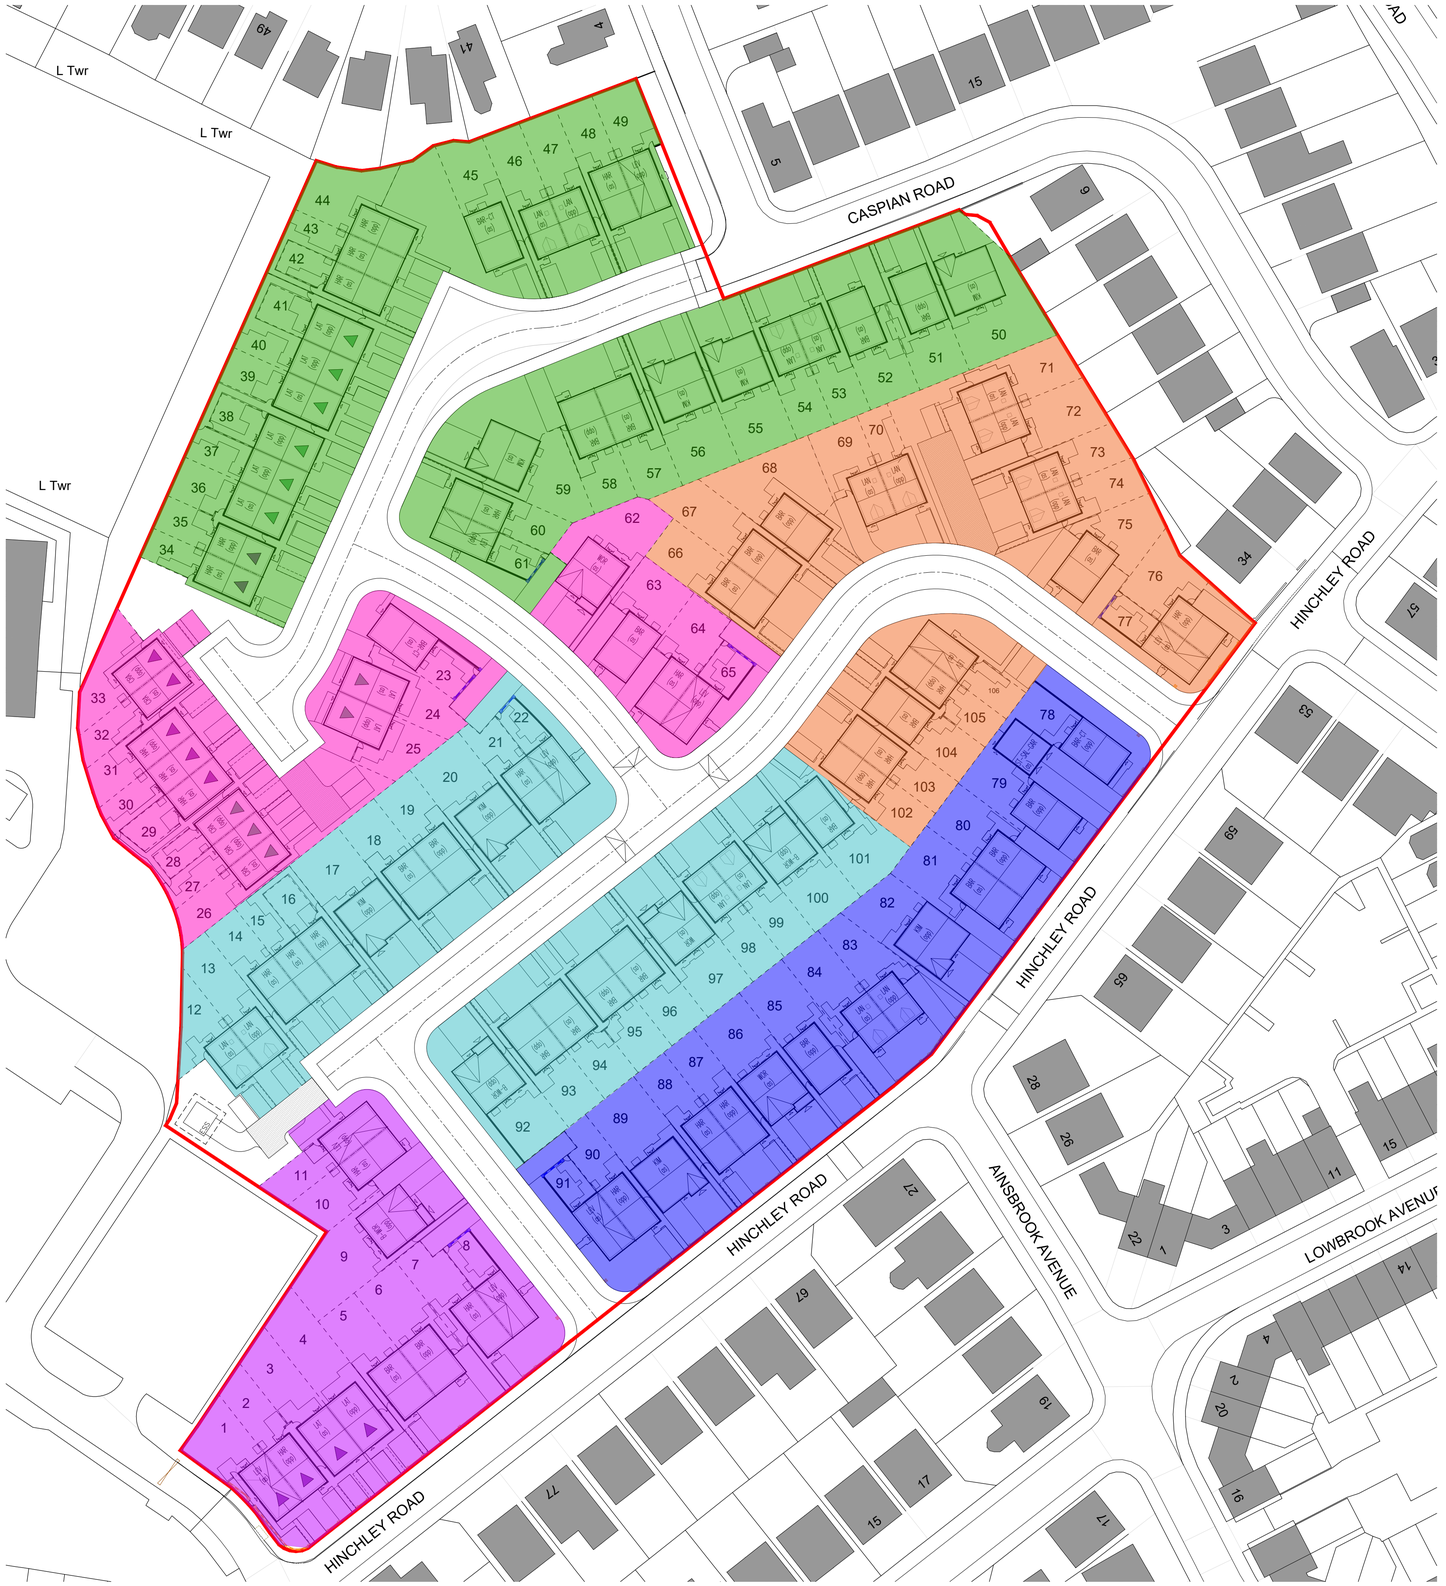

Rev.	Description	Drawn	Date
-	-	-	-

miller homes
Miller Homes Limited - North West Region
103 Dalton Avenue
Birchwood Park
Warrington
WA3 6YF

Telephone 0870 336 4700
www.millerhomes.co.uk

Project Title
HINCHLEY ROAD,
CHARLESTOWN

Drawing Title
EV CHARGER VERTIFICATION PHASING PLAN

Scale	Drawn By	Checked By	Authorised By
1:500	AD Date 20.03.25	- Date -	- Date -

Job No.	Drawing No.	Revision
809380	HR-EVCV-01	-

Original Sheet Size A1 Do Not Scale From This Drawing