




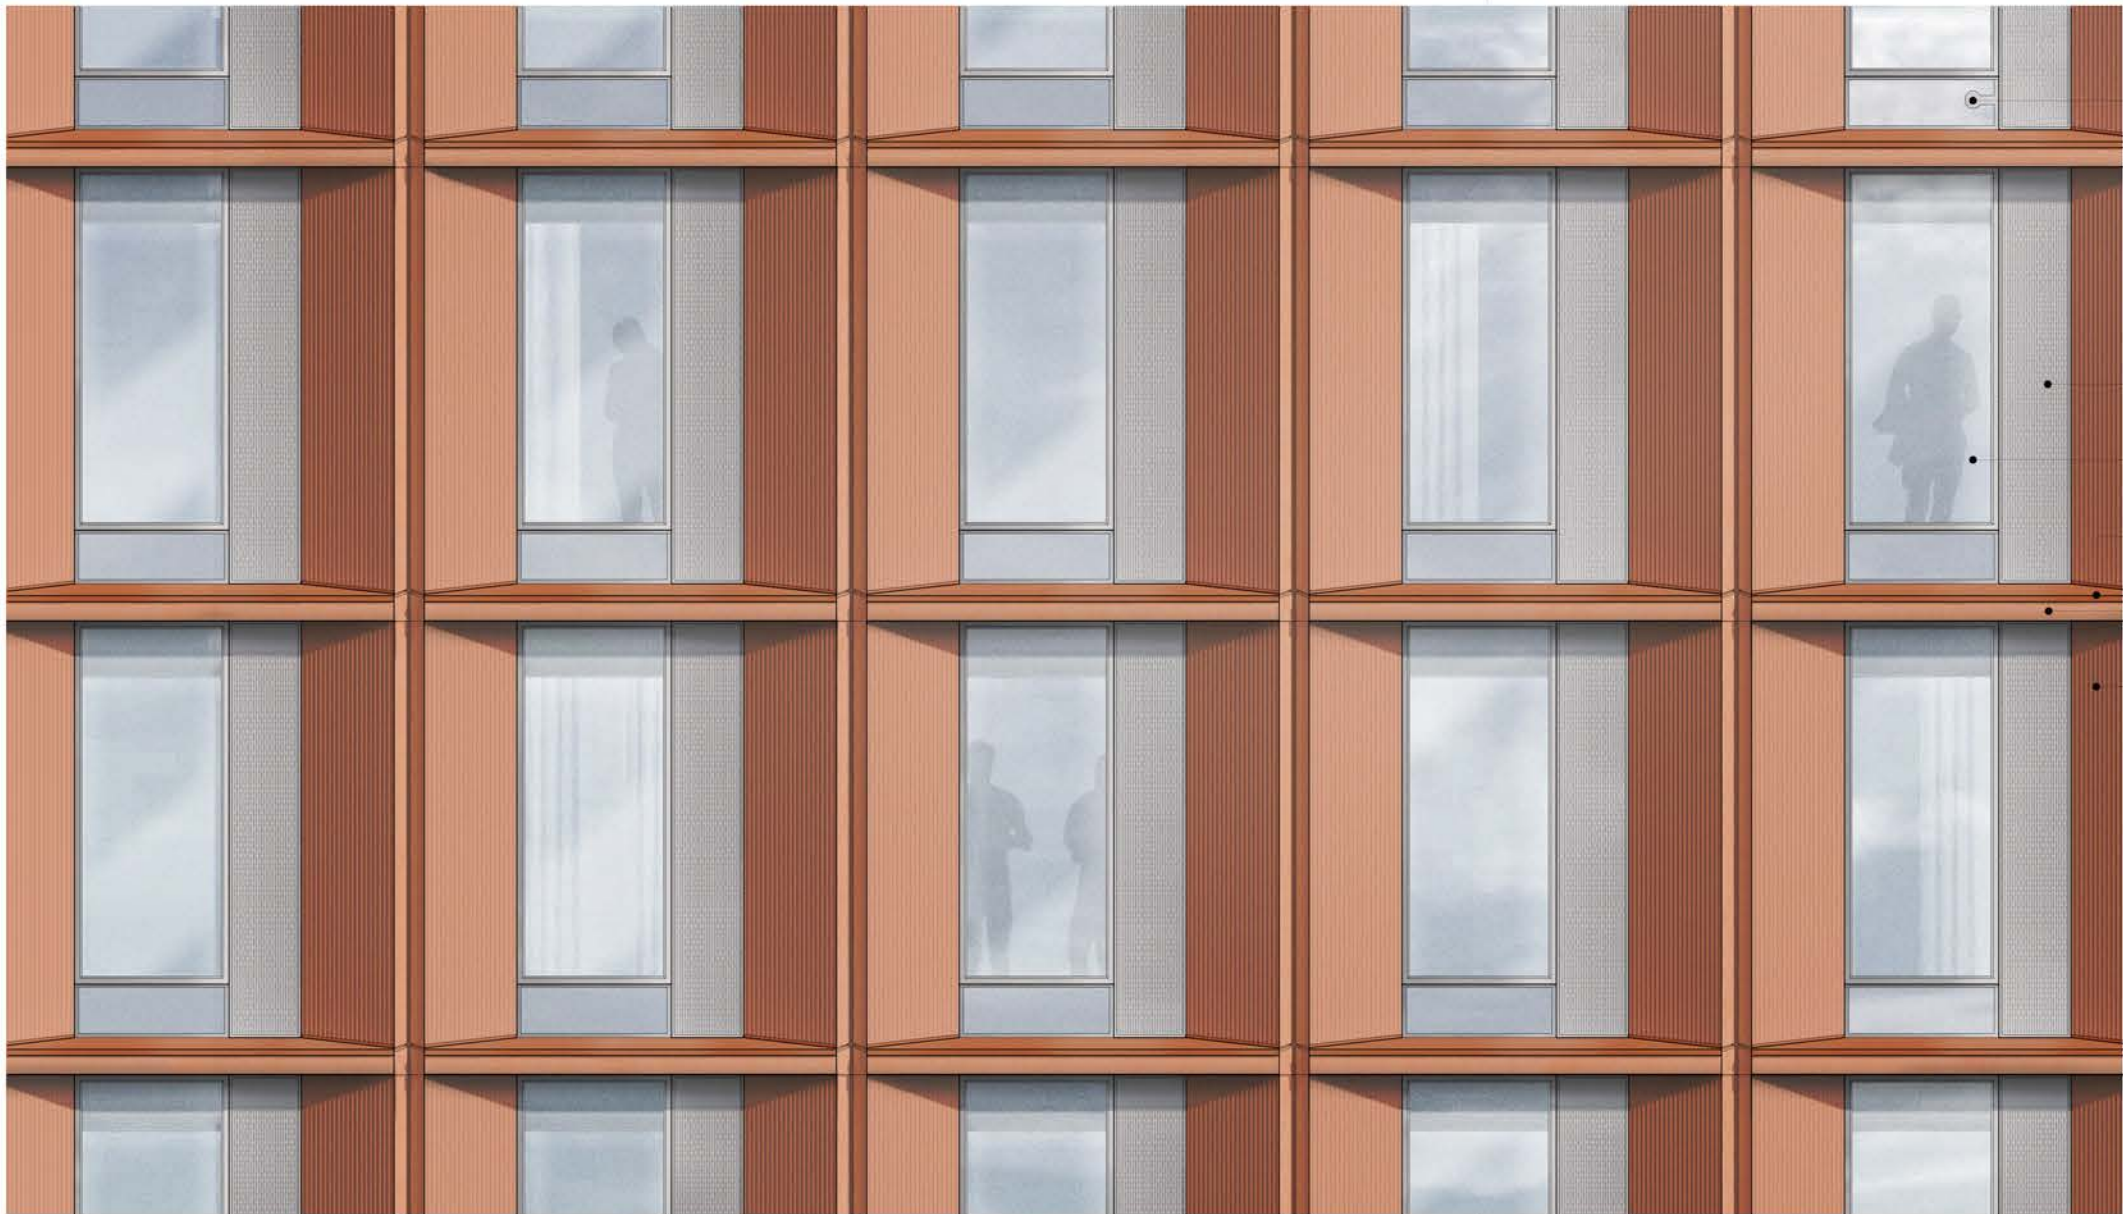

PARTIAL ELEVATION

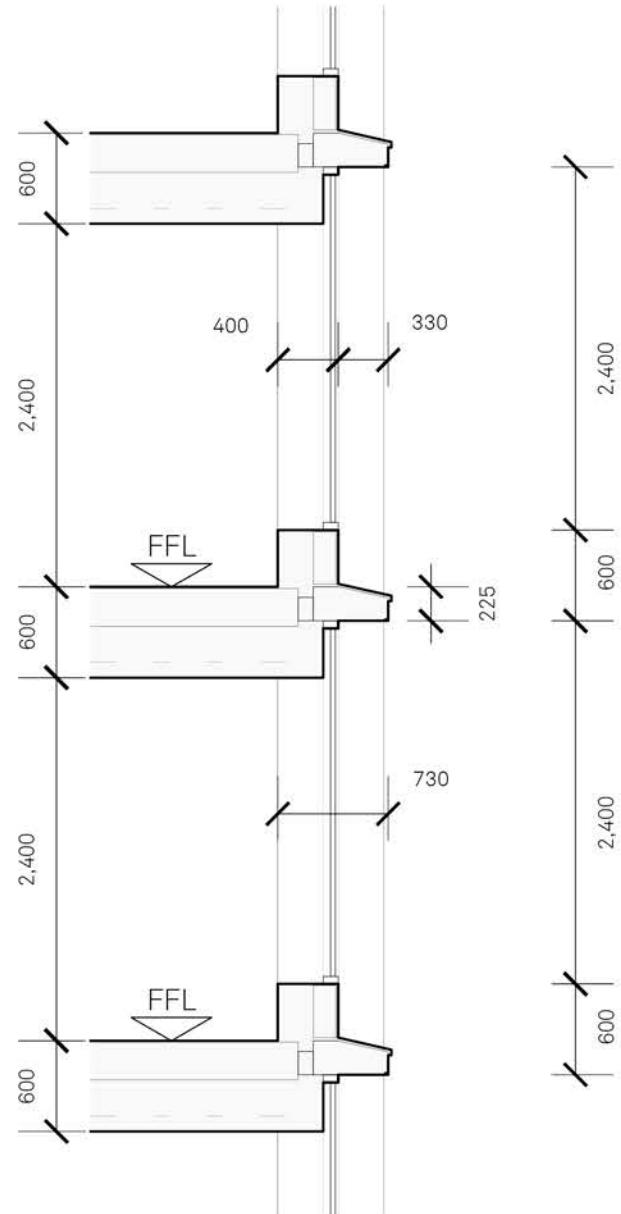

SECTION A

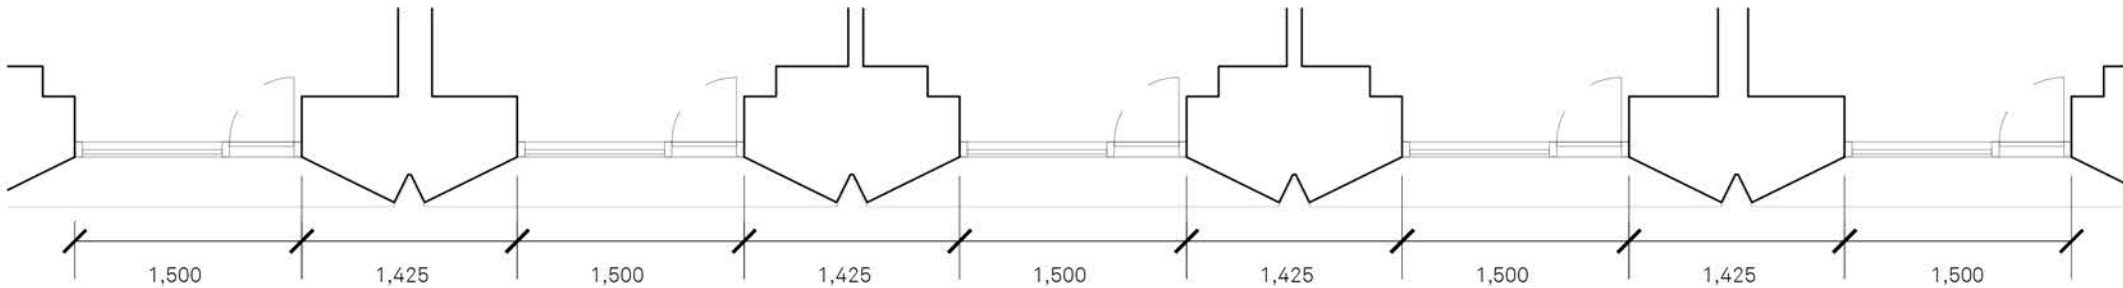

PARTIAL PLAN

Key:	① Red pre cast concrete cladding with cast in pattern	④ Anodised silver perforated panel with solid black opening vent behind	North:	Project: 85 Rochdale Road			Title: Bay Study		Jon Matthews Architects Union, 2-10 Albert Square, Manchester, M2 6LW 0161 974 3690	
	② Horizontal red pre cast concrete band	⑤ Anodised silver aluminium panel		Status: Information	Scale: 1:50 @ A3	Date: 13/03/26	Drawing No: 243-JMA-B1-ZZ-DR-A-104200	Rev: P03	Copyright of this drawing is vested in Jon Matthews Architects and must not be copied or reproduced without written consent. Figured dimensions only are to be taken from this drawing. Do not scale from this drawing. For full company disclosure please visit www.jonmatthewsarchitects.com	
	③ Slim sight line window system with silver window frame	⑥ Red aluminium window sill								