


BLOCK PLAN FOR

24, ACKWORTH DRIVE, BAGULEY.

SCALE 1:500

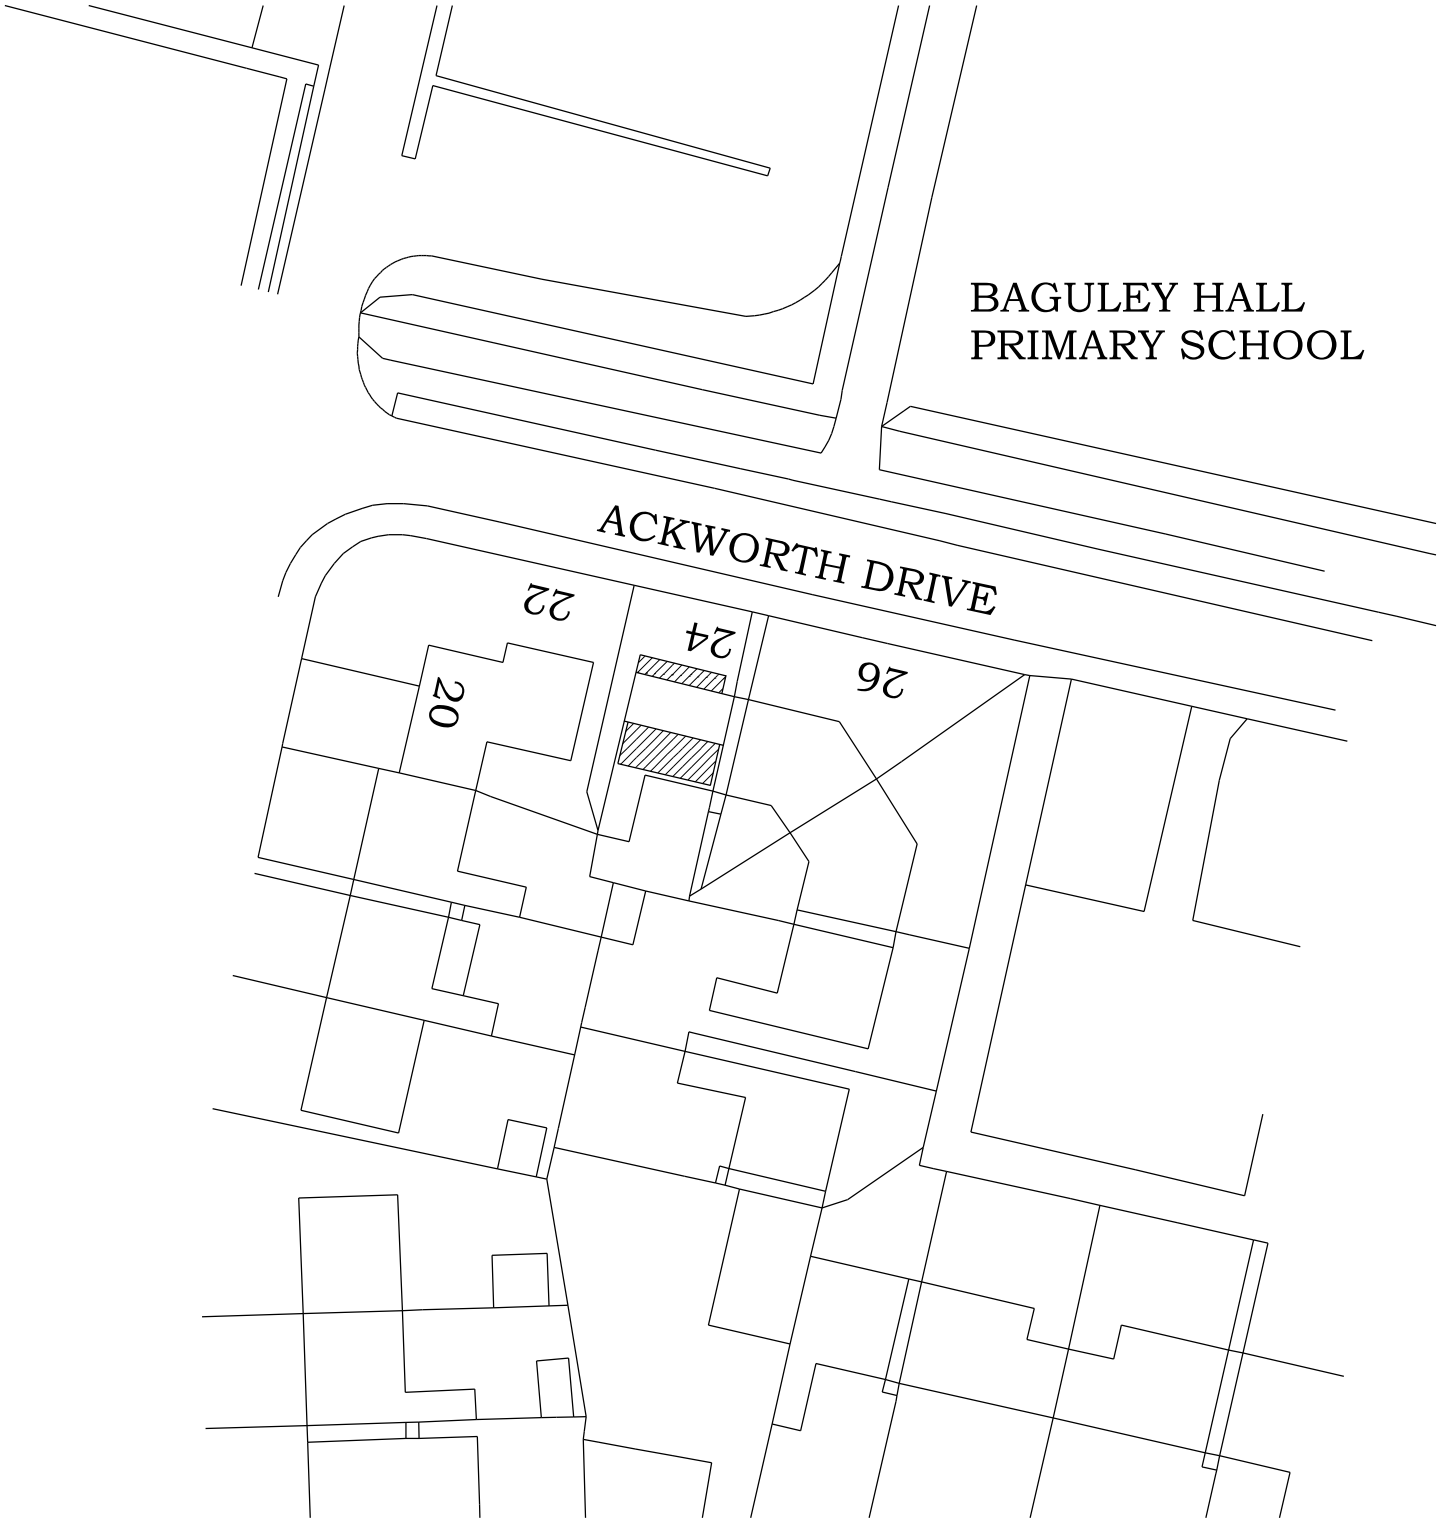