


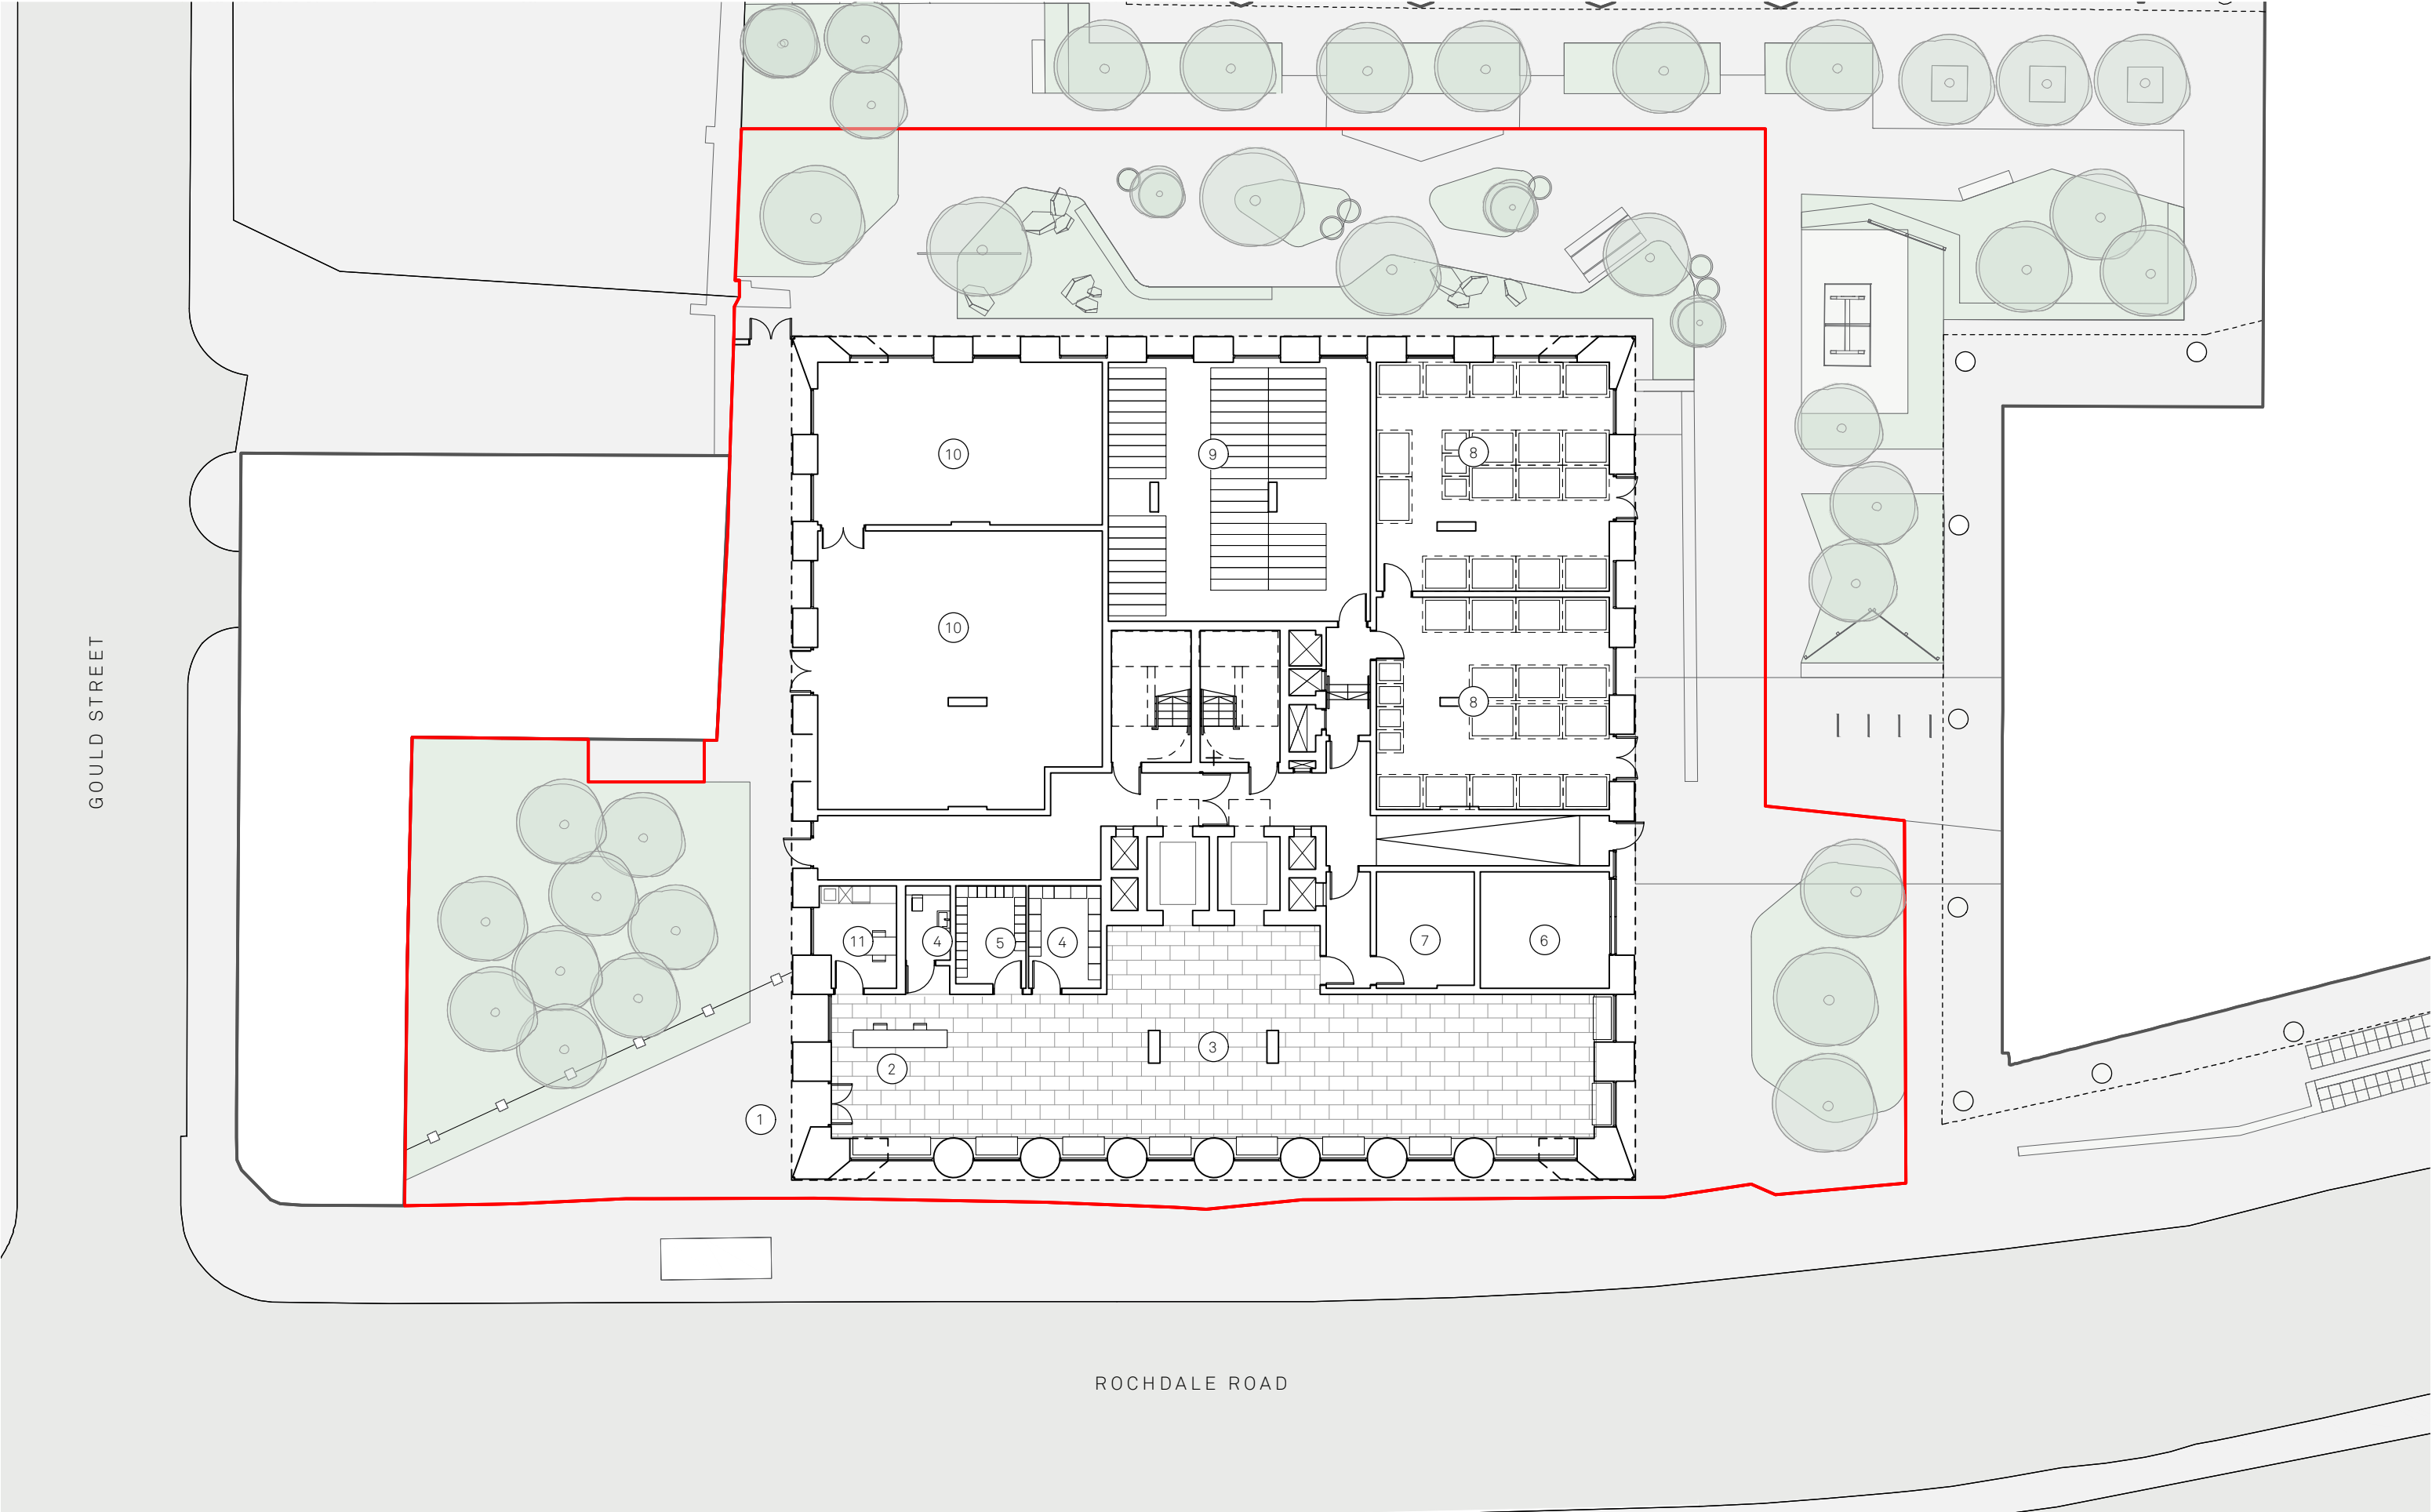

Key:

Application Boundary

1 Entrance

2 Reception

3 Amenity

4 Parcels & Post

5 Accessible WC

6 Substation

7 LV/HV

8 Refuse Store

9 Cycle Store

10 Plant

11 Building Manager

North:

Project:

85 Rochdale Road

Status:

Information

Scale:

1:200 @ A3

Date:

04/08/26

Title:

Proposed Ground Floor

Drawing No:

243-JMA-B1-00-DR-A-022200

Rev:

P12

Jon Matthews Architects

Union, 2-10 Albert Square, Manchester, M2 6LW

0161 974 3690

Copyright of this drawing is vested in Jon Matthews Architects and must not be copied or reproduced without written consent. Figured dimensions only are to be taken from this drawing. Do not scale from this drawing. For full company disclosure please visit www.jonmatthewsarchitects.com